R.P.O. Vol. 347 Fol. 341
C.T. Vol. Fol.

Cadastral Sheet D.4.0. 34C/1/c
Ward of Cunupia
County of Caroni
Bk. 94 Fol. 203

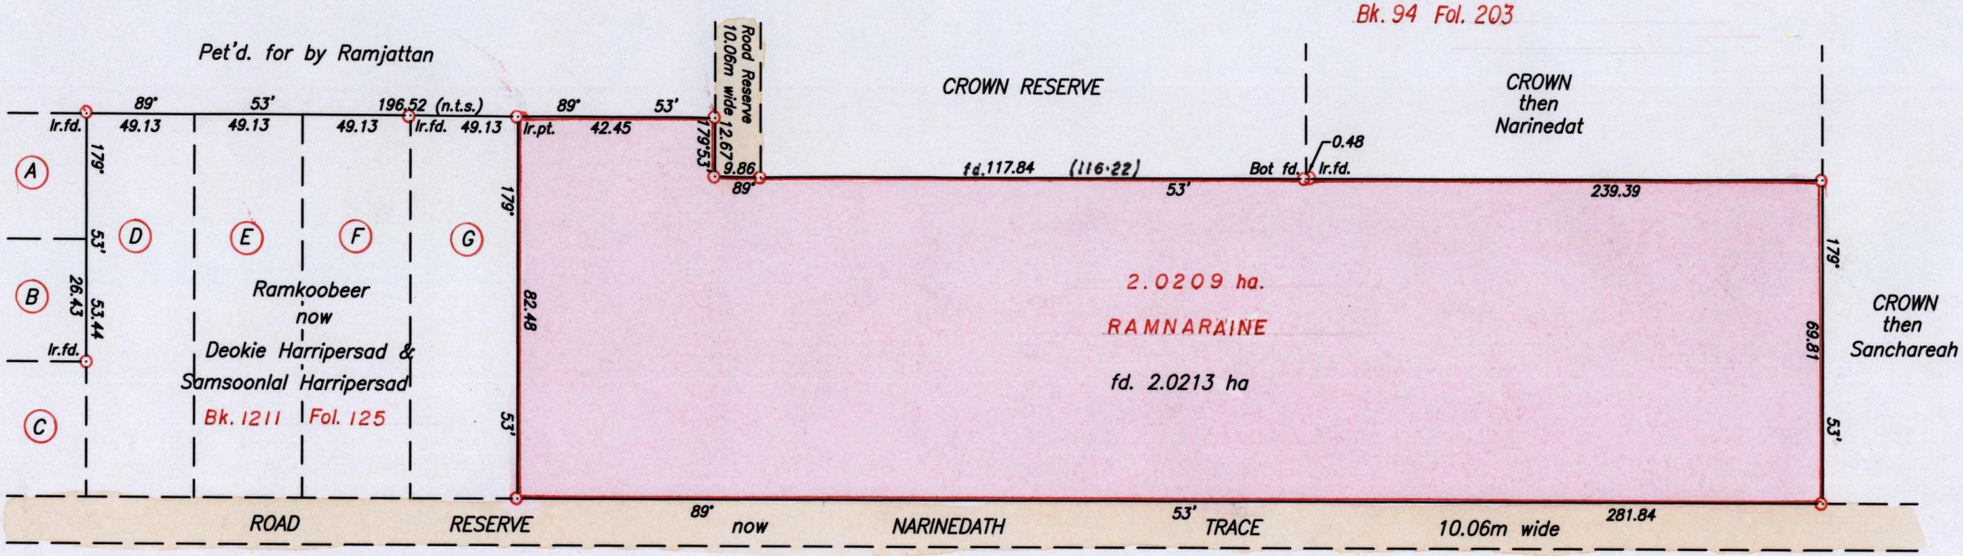

Approved . . . . . .
Director of Surveys
2006.01.05

SCALE 1/1500
Distances are in metres

⊙ Denotes Iron put except otherwise stated
Bearings are Cassini Grid based on Solar Observations
Plan of a Parcel of land coloured pink in the Ward of Cunupia
Containing two point zero two one three hectares
Surveyed by me, with due authority, on April 26th. 2005
In accordance with Regulation 25 (1) of the Land Surveyors' Regulations 1998,
I certify that this plan is correct.

Entered on 2005.12.14 . . . . . .

Checked by. . . . . Trinidad & Tobago Land Surveyor 2005

LAND SURVEY BOARD OF TRINIDAD AND TOBAGO
GANESHDATH RAMCHARITAR
TTLS
0055/2005

1358

114