R.P.O Vol. 48 Fol. 433
C.T. Vol. 4630 Fol. 183

Ref. Bk. 315:66

Cadastral Sheet G.20.C. & D. 74C/1/c
Ward of Moruga
County of Victoria

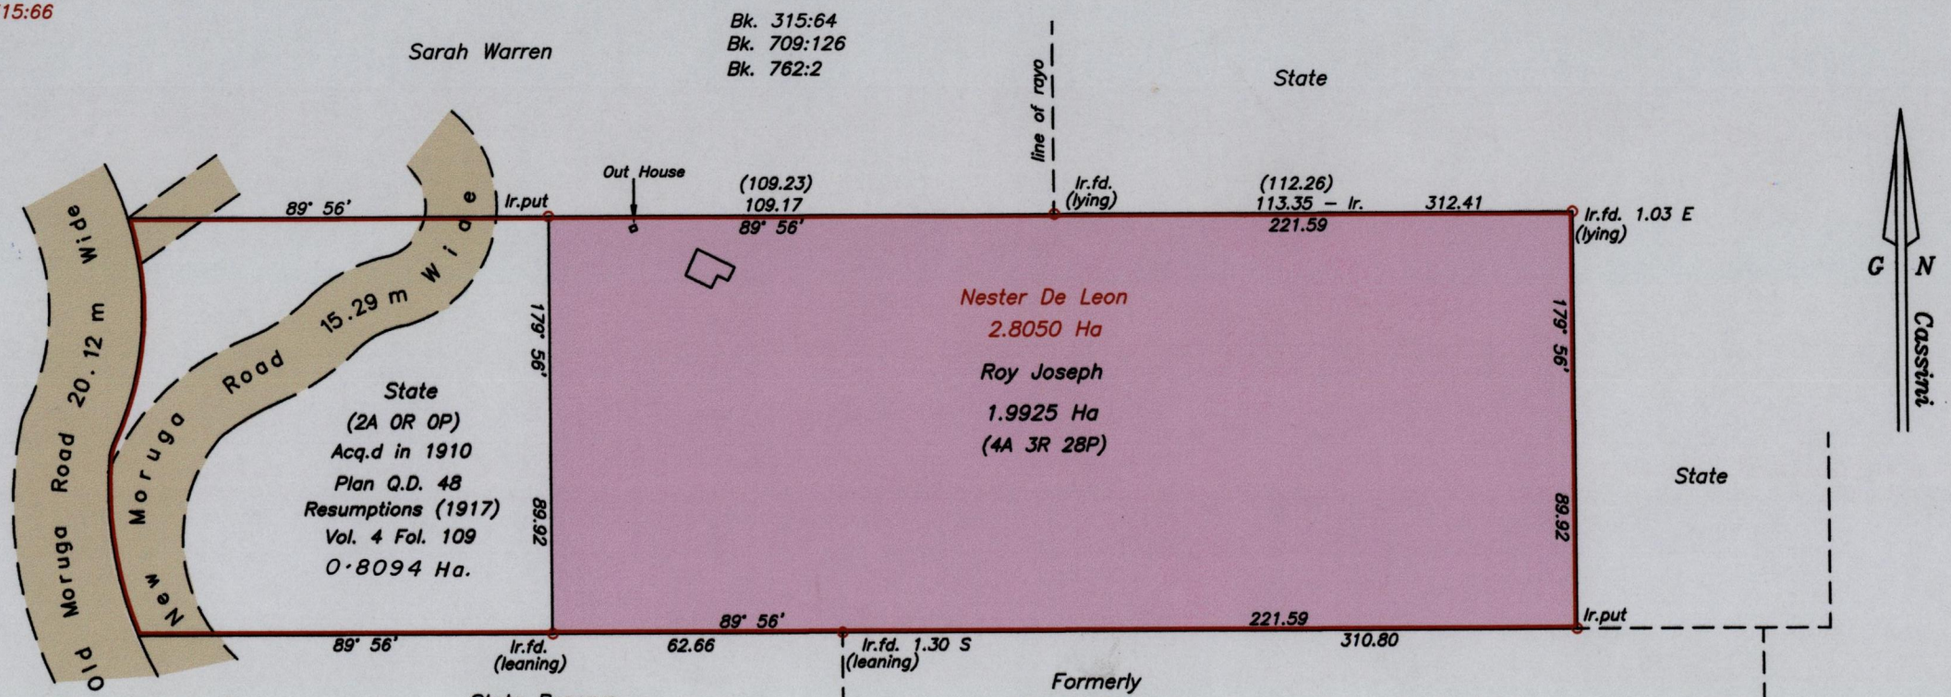

Approved.....
a Director of Surveys 2006·2·1

SCALE 1/1500
Distances are in metres

Bearings are Cassini Grid based on Solar Observations
Plan of a Parcel of land coloured pink in the Ward of Moruga
Containing one point nine nine two five hectares
Surveyed by me, with due authority, in September 2005 for Roy Joseph
In accordance with Regulation 25 (1) of the Land Surveyors' Regulations 1998,
I certify that this plan is correct.

LAND SURVEY BOARD OF TRINIDAD AND TOBAGO
MEELA MOHAMMED
TTLS
0107/2005

Meela Mohammed
Trinidad & Tobago Land Surveyor....30th. Sept.....2005

Checked By..... 2/1/06

Entered On.....

13583

150