R.P.O. Vol. 127 Fol. 43
C.T. Vol. 2000 Fol. 101

Refs:L&S BK 1017 Fol.111

Cadastral Sheet G.18.C, 63F 1/b
Ward of Siparia
County of St. Patrick

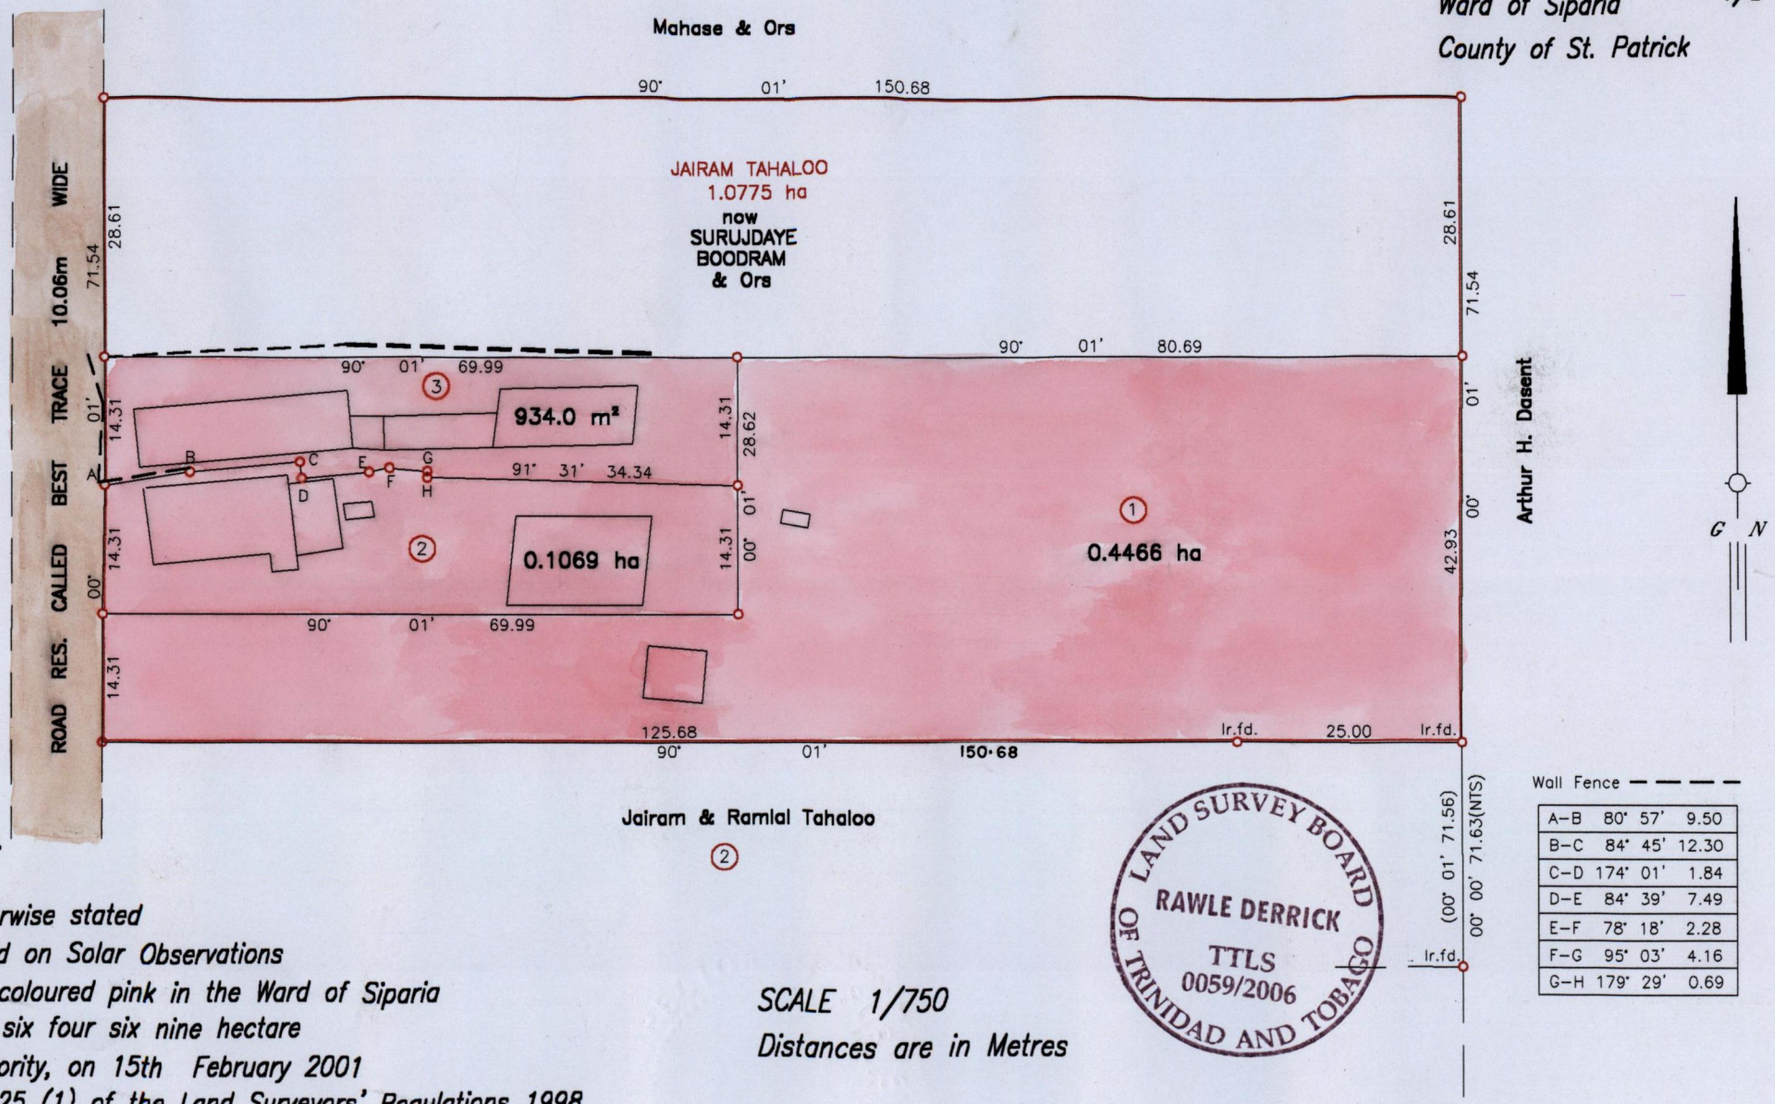

Wall Fence — — — —

A–B	80°	57'	9.50
B–C	84°	45'	12.30
C–D	174°	01'	1.84
D–E	84°	39'	7.49
E–F	78°	18'	2.28
F–G	95°	03'	4.16
G–H	179°	29'	0.69

Approved.....
Director of Surveys
2006.4.7

○ Denotes Iron put except otherwise stated
Bearings are Cassini Grid based on Solar Observations
Plan of three Parcels of land coloured pink in the Ward of Siparia
Containing together zero point six four six nine hectare
Surveyed by me with due authority, on 15th February 2001
In accordance with Regulation 25 (1) of the Land Surveyors' Regulations 1998,
I certify that this plan is correct.

Checked by.....MM 27/3/06 .....Rawle Derrick.....

Entered..... Trinidad & Tobago Land Surveyor March 09.....2006

SCALE 1/750
Distances are in Metres

LAND SURVEY BOARD OF TRINIDAD AND TOBAGO
RAWLE DERRICK
TTLS
0059/2006

13589

249