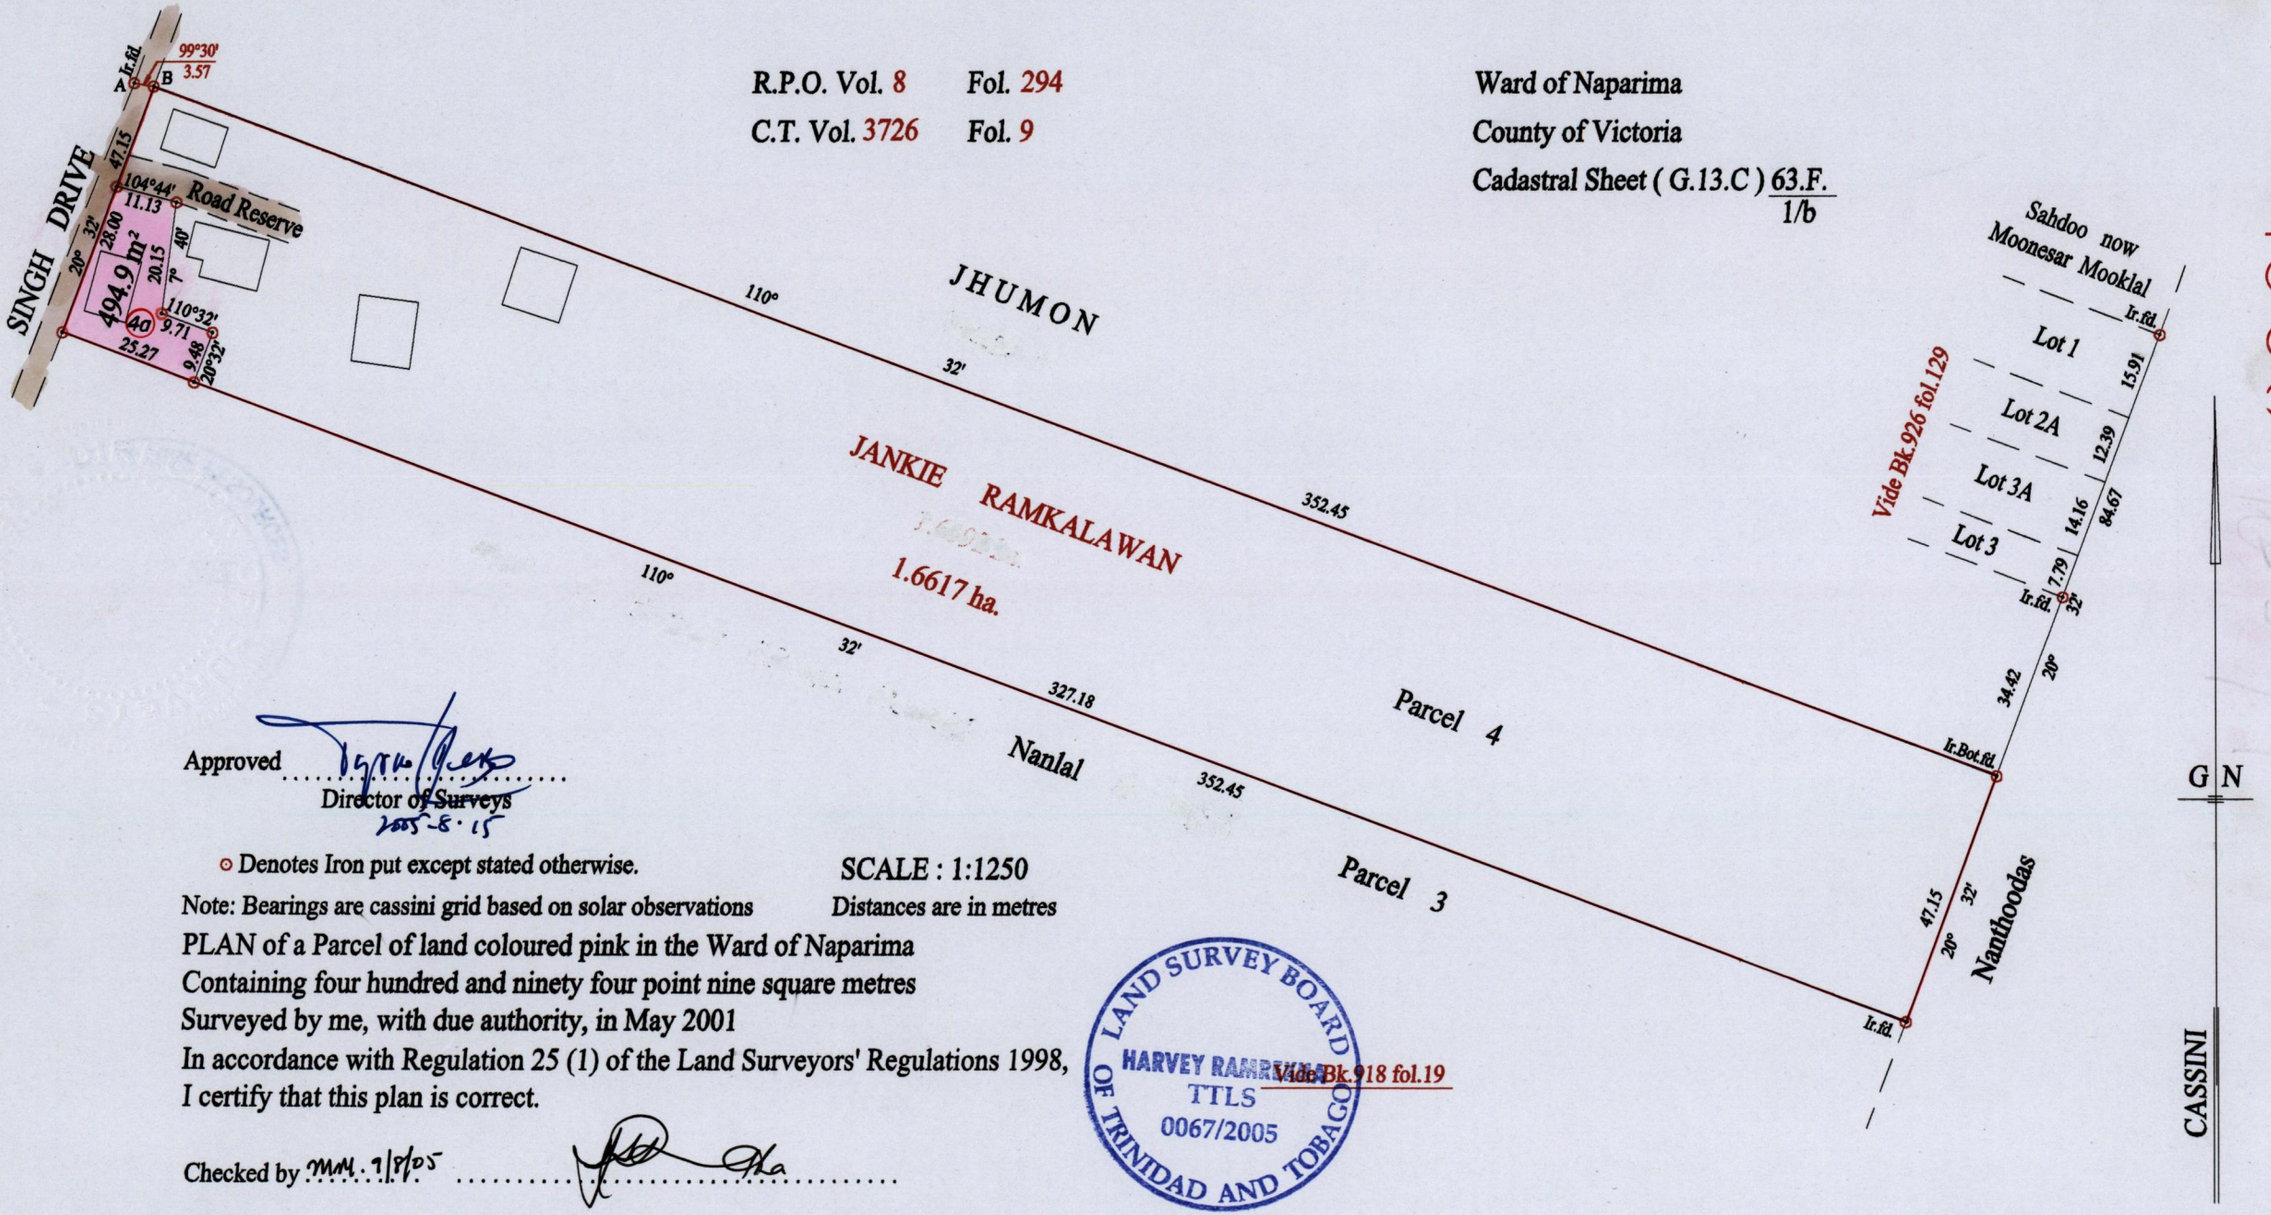
R.P.O. Vol. 8 Fol. 294
C.T. Vol. 3726 Fol. 9
Ward of Naparima
County of Victoria
Cadastral Sheet (G.13.C) 63.F. 1/b
SINGH DRIVE
Road Reserve
494.9 m²
JHUMON
JANKIE RAMKALAWAN
1.6617 ha.
Nanlal
Parcel 4
Parcel 3
Sahdoo now Moonesar Mooklal
Lot 1
Lot 2A
Lot 3A
Lot 3
Vide Bk.926 fol.129
Nanthoodas
Vide Bk.918 fol.19
Ir.fd.
Ir.Bot.fd.
99°30'
3.57
104°44'
11.13
110°32'
9.71
110°
352.45
327.18
34.42
47.15
15.91
12.39
14.16
84.67
7.79
GN
CASSINI
Approved
Director of Surveys
2005-8-15
⊙ Denotes Iron put except stated otherwise.
SCALE : 1:1250
Note: Bearings are cassini grid based on solar observations
Distances are in metres
PLAN of a Parcel of land coloured pink in the Ward of Naparima
Containing four hundred and ninety four point nine square metres
Surveyed by me, with due authority, in May 2001
In accordance with Regulation 25 (1) of the Land Surveyors' Regulations 1998,
I certify that this plan is correct.
LAND SURVEY BOARD OF TRINIDAD AND TOBAGO
HARVEY RAMPERSAD
TTLS
0067/2005
Checked by 7/8/05
Entered on
Trinidad & Tobago Land Surveyor 23.02.2005

1358