1369/102

1369 102

U.P.R.N.....

To be brought under the provisions of the REAL PROPERTY ORDINANCE

MT. PELIER

Vide Bk. 1149 Fol.201

PROCESS ID # 41343

Cadastral Sheet *I.17.L* $\frac{2G}{3/b/1}$

Ward of *Tobago*

Parish of *St. Andrew*

LAND SURVEY BOARD OF TRINIDAD AND TOBAGO
SEYMORE ALFRED
TTLS
0122/2010

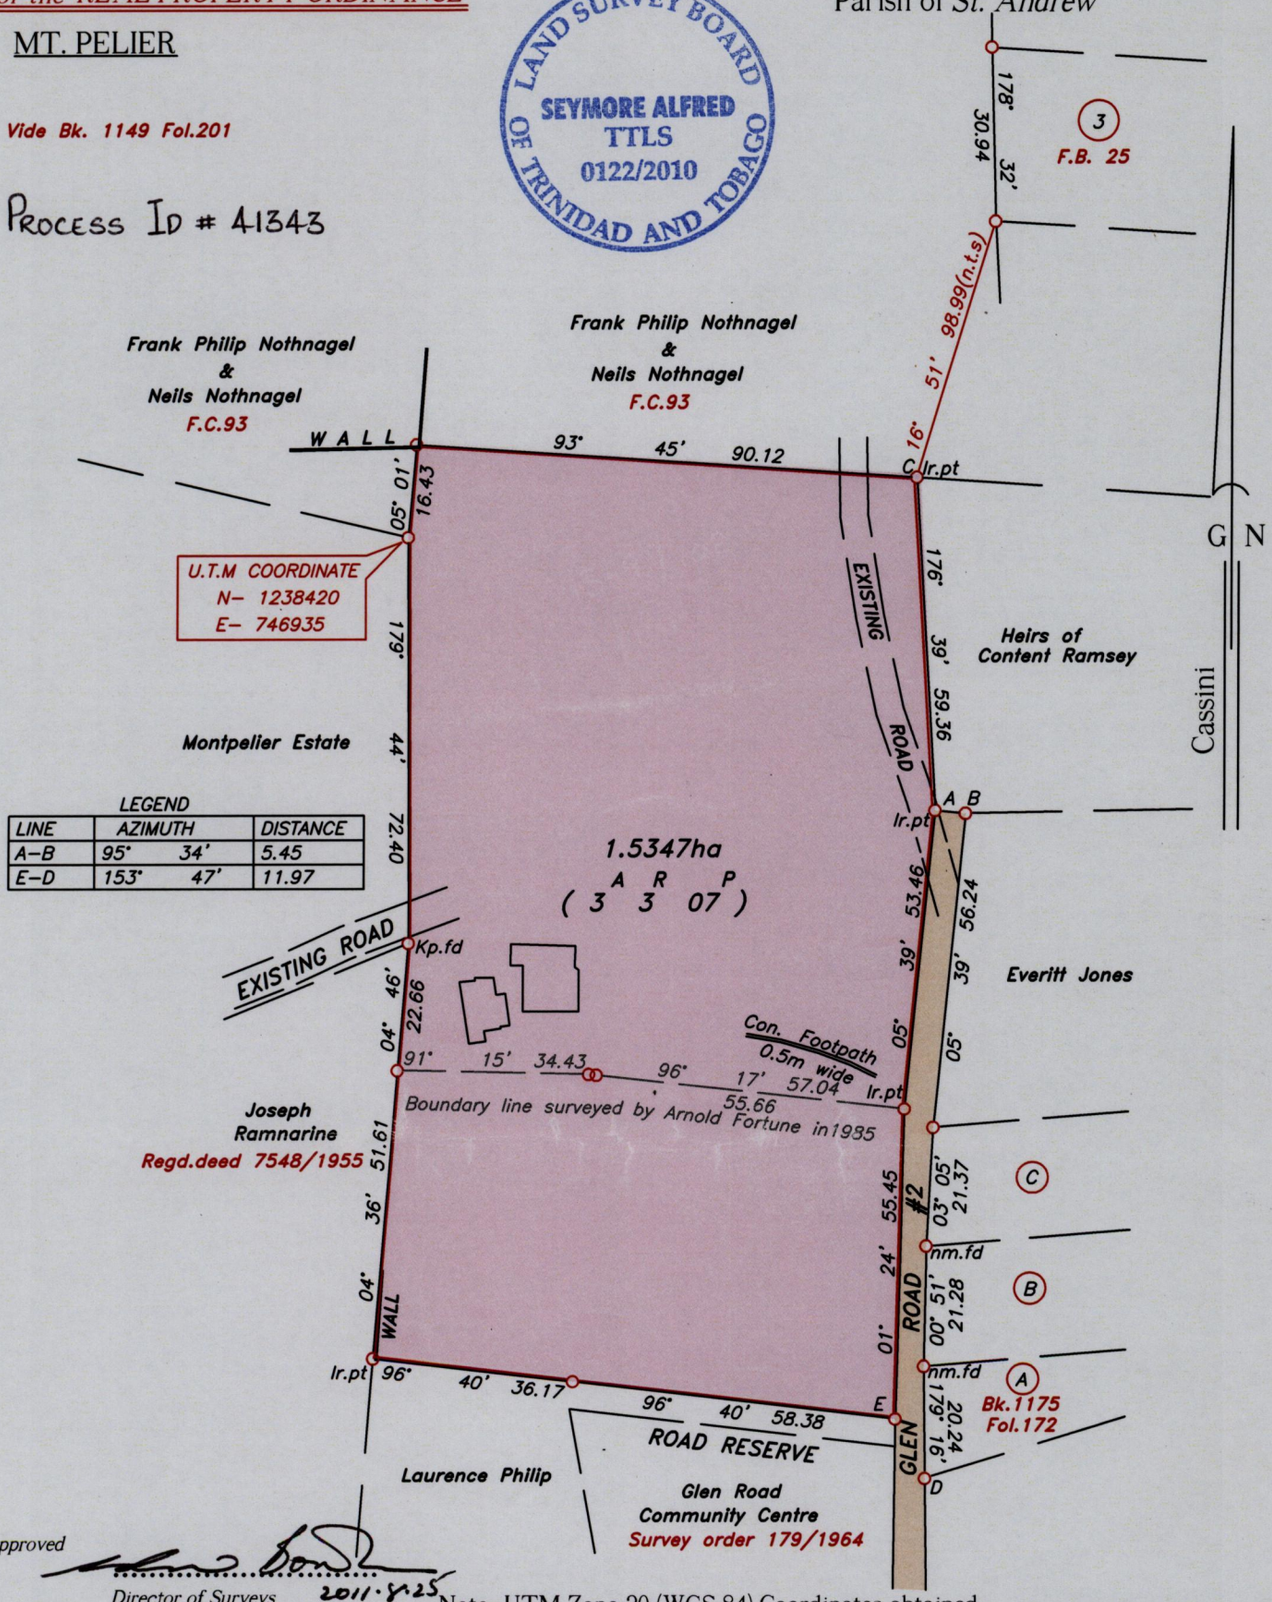

LEGEND

LINE	AZIMUTH	DISTANCE
A–B	95° 34'	5.45
E–D	153° 47'	11.97

Approved

Director of Surveys 2011.8.25

Note- UTM Zone 20 (WGS 84) Coordinates obtained from hand held GPS receiver ± 6.00m

SCALE 1:1250

○ Denotes iron found, except otherwise stated.

Bearings are grid based on solar observations

Distances are in metres

PLAN of a parcel of land coloured *pink* in the Ward of *Tobago*

Containing *one point five three four seven hectares.*

Surveyed by me, with due authority on 8th October & 17th November 2010 for George Jarrette

In accordance with Regulation 25 (1) of the Land Surveyors' Regulations 1998, I certify that this plan is correct.

Checked by..... 19/8/11

Entered CMIS 18-06-2012

.....Seymore Alfred.....

Trinidad & Tobago Land Surveyor.....25th November.....2010

Path: \\aasl-server\2010\j182\g jarrette.dwg