Process 69512

1369

147

To be brought under the Provisions of the Real Property Ordinance

Address - #35 John Persad Trace
John Elie Road
Freeport

Ward of Chaguanas
County of Caroni
Cadastral Sheet (D.8.M), 34D / 3/a

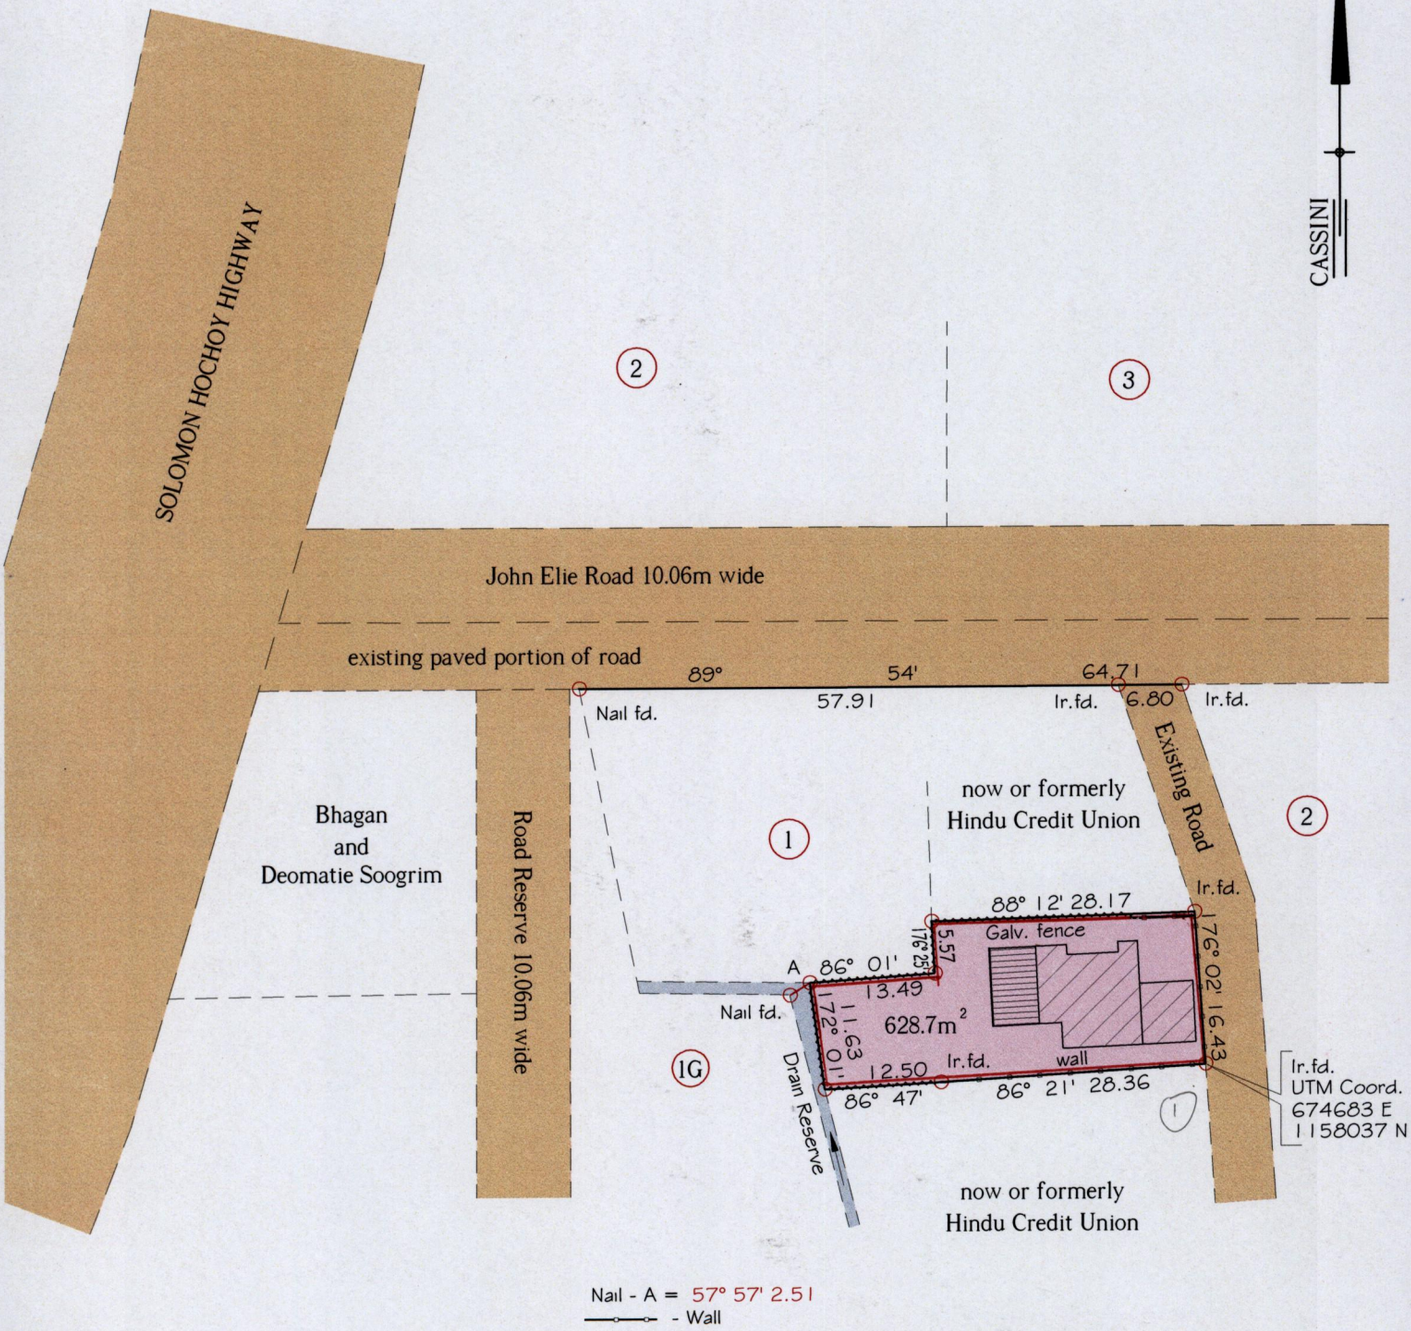

Note - UTM (WGS 84) Coordinates obtained from hand held GPS receiver ± 5.00m

Approved

Director of Surveys 2011·10·5

Ref. Plan :- A.M. 14
Bk. 1167 Fol. 172
SCALE 1:750

o Denotes Iron put except stated otherwise.

Note: Bearings are Cassini grid based on solar observations Distances are in metres.

Plan of a Parcel of land coloured pink in the Ward of Chaguanas.

Containing six hundred and twenty eight point seven square metres.

Surveyed by me, with due authority, on January 9th. 2009, for Narine Bajnath.

In accordance with Regulation 25(1) of the Land Surveyors' Regulations 1998, I certify that this plan is correct.

LAND SURVEY BOARD OF TRINIDAD AND TOBAGO
RON GAJADHAR
TTLS
0080/2009

Checked by 2011.09.30

Entered 18.07.2013

Trinidad & Tobago Land Surveyor 9.07.2008