PROCESS ID # 47199

To be brought under the provisions of The Real Property Ordinance

RD# 130 of 1930

Cadastral Sheet G.9.K , 64A
County of Victoria 4/a
Ward of Savana Grande

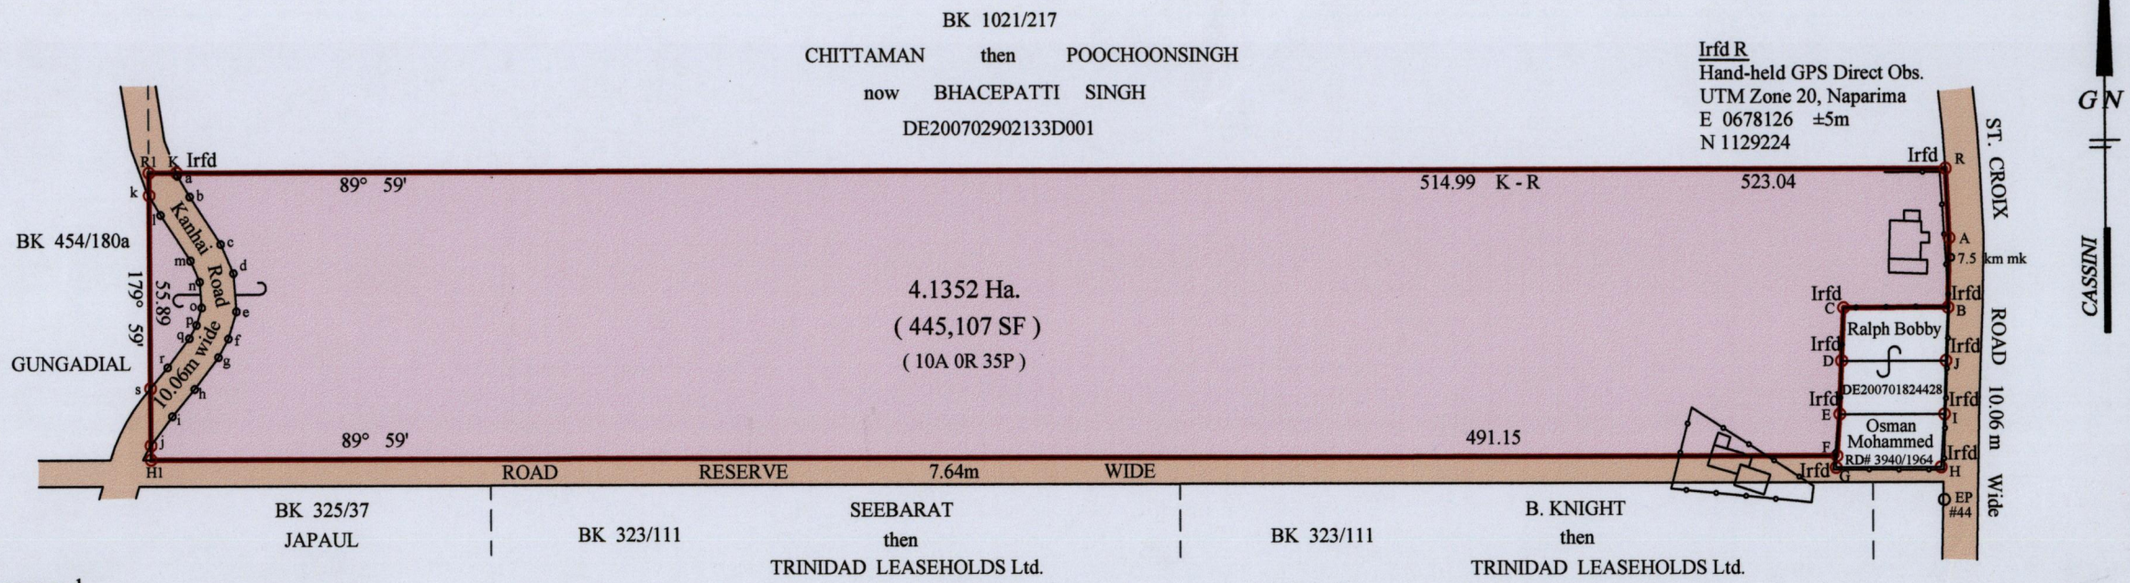

Approved

Director of Surveys 2012.1.30

Refs. BK 1096/17
BK 1021/217
Plan RE36
Plan EC117

LAND SURVEY BOARD OF TRINIDAD AND TOBAGO
GANESHDATH RAMCHARITAR
TTLS
0055/2012

o denotes Iron Put except otherwise stated
Bearings are Cassini Grid based on Solar Obs.
Distances are in Metres
SCALE 1/2000

K - k	231° 02'	10.35	K - a	160° 09'	0.98	R - A	177° 09'	20.11
k - l	149° 21'	6.65	a - b	149° 21'	6.99	A - B	181° 16'	20.11
l - m	147° 01'	15.76	b - c	147° 01'	16.39	B - C	269° 55'	30.31
m - n	156° 26'	6.67	c - d	156° 26'	9.21	C - D	182° 26'	15.39
n - o	175° 48'	7.49	d - e	175° 48'	11.09	D - E	182° 12'	15.45
o - p	197° 04'	5.29	e - f	197° 04'	8.23	E - F	184° 07'	12.07
p - q	209° 00'	4.35	f - g	209° 00'	6.14	E - G	184° 07'	15.48
q - r	217° 22'	10.59	g - h	217° 22'	11.55	G - H	89° 52'	30.44
r - s	219° 54'	7.92	h - i	219° 54'	10.25	H - I	3° 50'	15.39
s - j	179° 59'	16.52	i - j	216° 58'	10.58	I - J	1° 55'	15.44
R1-H1	179° 59'	83.08	j - H1	179° 59'	4.16	J - B	2° 31'	15.45

PLAN of a parcel of land coloured pink in the Ward of Savana Grande
Containing four point one three five two Hectares.
Surveyed by me, with due authority, on 29th October 2011 for *Subhan Ali and Gool Mohammed*.
In accordance with Regulation 25 (1) of the Land Surveyors' Regulations 1998,
I certify that this plan is correct.

Ganeshdath Ramcharitar

Entered on.....
Checked by mae 25/1/2012
ENTERED CMIS 26-06-2012

Trinidad and Tobago Land Surveyor 20/1 2012

13609

183