To be brought under the Provisions of the
Real Property Ordinance

Vide Bk. 1523 fol. 59
Vide Bk. 1218 fol 166
Vide Bk. 1141 fol 39
Vide Bk. 1141 fol 41
Vide Bk. 1105 fol 35

Caroni (1975) Ltd.

Process [illegible]

Cadastral Sheet D.17.J. 43F 1/d
Ward of Couva
County of Caroni

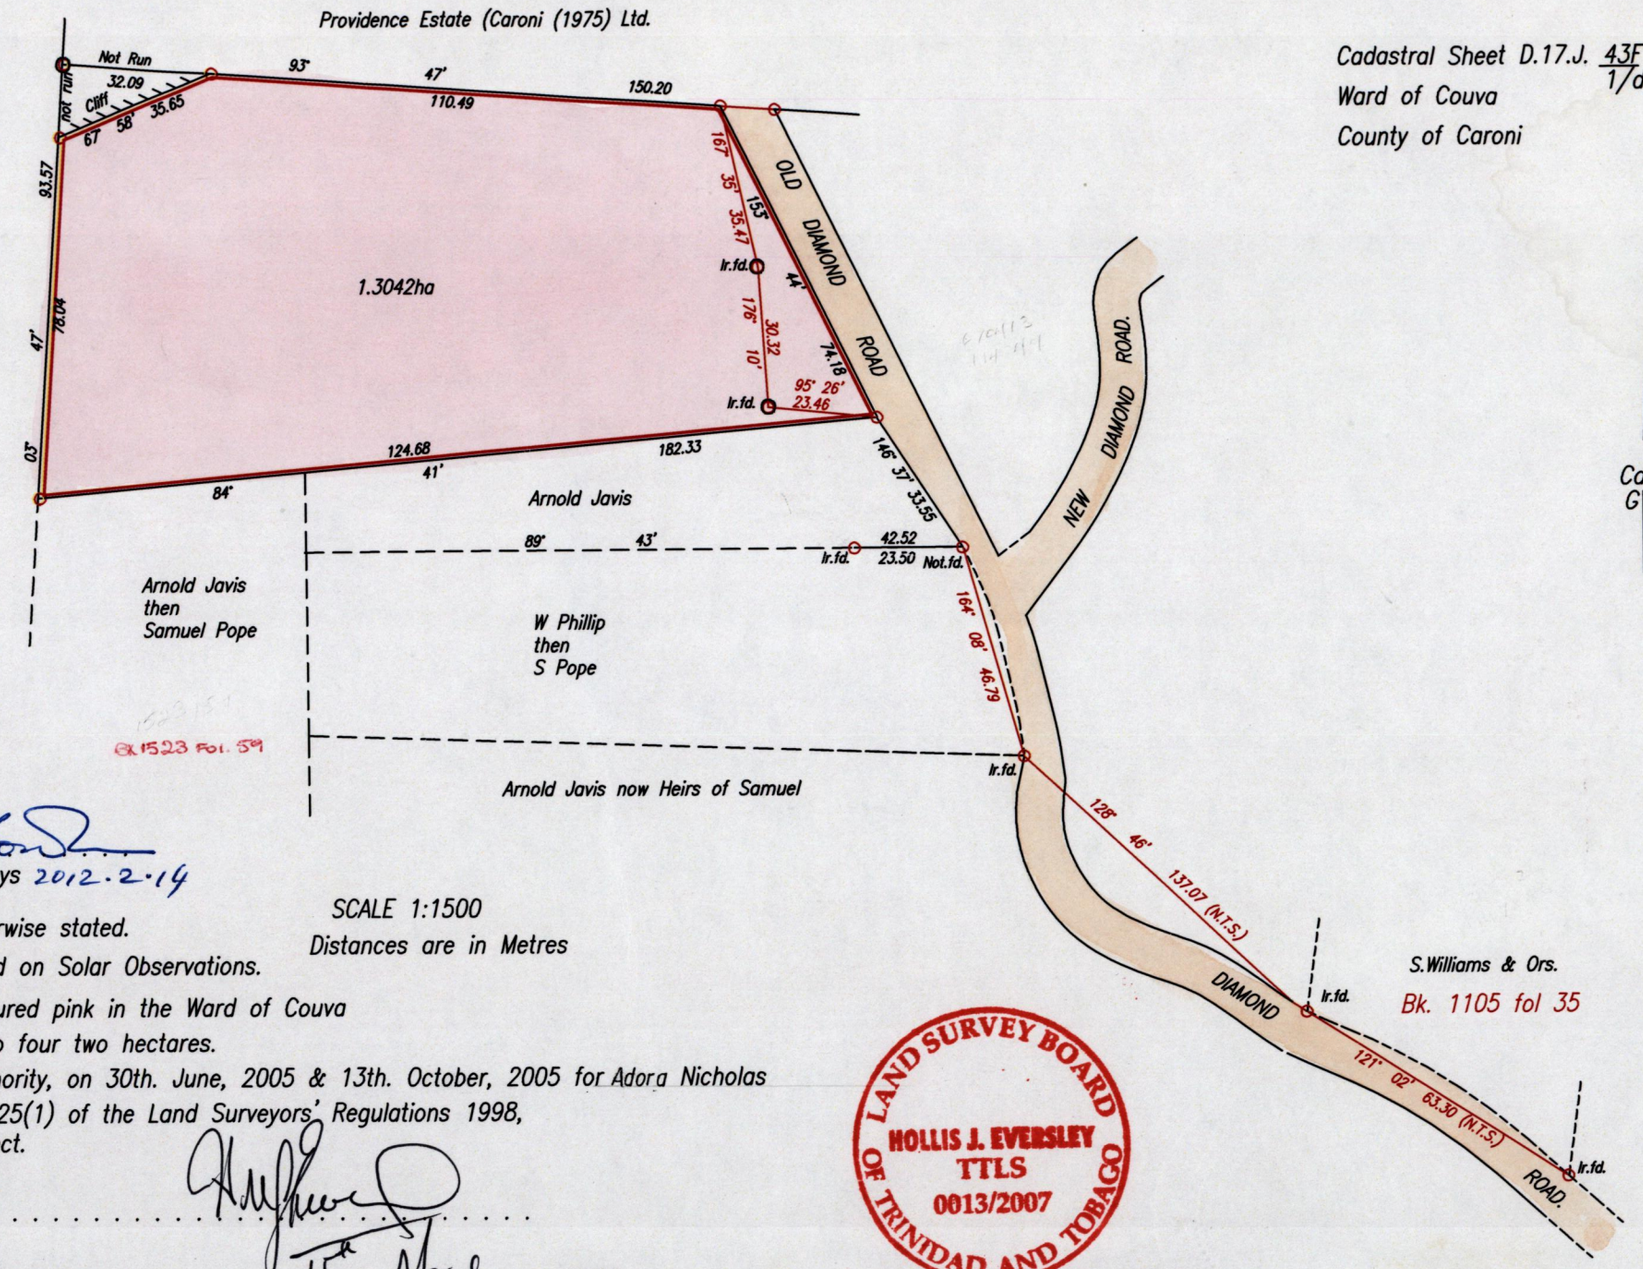

E. 670413
N. 1140441

Bk 1523 fol. 59

Approved [signature]
Director of Surveys 2012-2-14

SCALE 1:1500
Distances are in Metres

o Denotes Iron put except otherwise stated.
Bearings are Cassini Grid based on Solar Observations.
PLAN of a Parcel of land coloured pink in the Ward of Couva
Containing one point three zero four two hectares.
Surveyed by me, with due authority, on 30th. June, 2005 & 13th. October, 2005 for Adora Nicholas
In accordance with Regulation 25(1) of the Land Surveyors' Regulations 1998,
I certify that this plan is correct.

Checked by 11-06-07

Entered [illegible]. Trinidad & Tobago Land Surveyor [signature] .2007

LAND SURVEY BOARD OF TRINIDAD AND TOBAGO
HOLLIS J. EVERSLEY
TTLS
0013/2007

1369

1999