1375 7

R.P.O Vol 420 Fol. 549
C.T Vol 3449 Fol. 271

Ward of La Brea
County of St. Patrick
Cadastral Sheet F.15.M, 62D/4/d

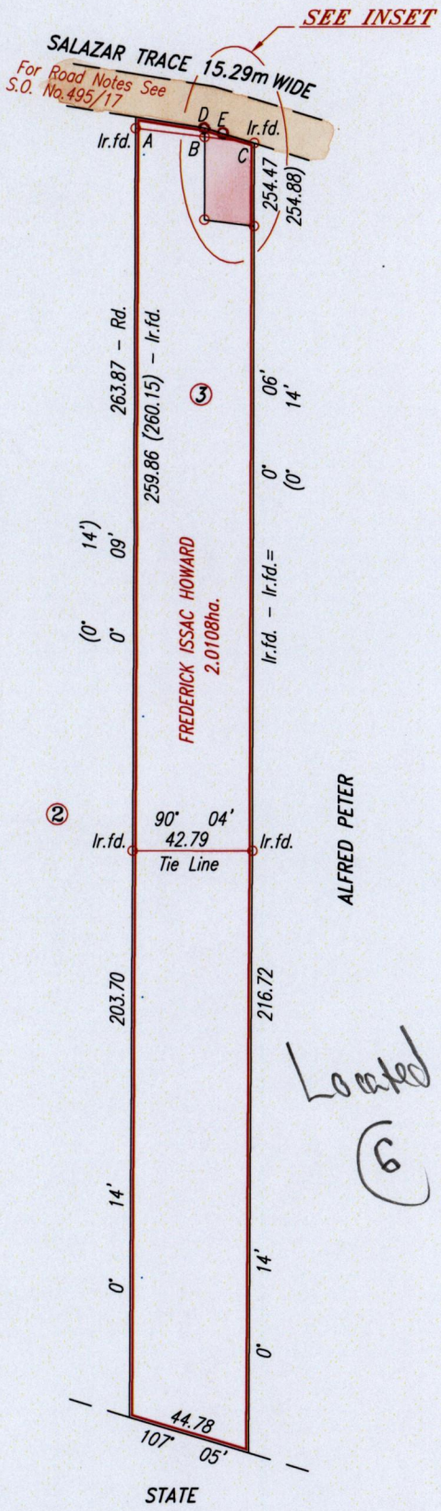

Located
6

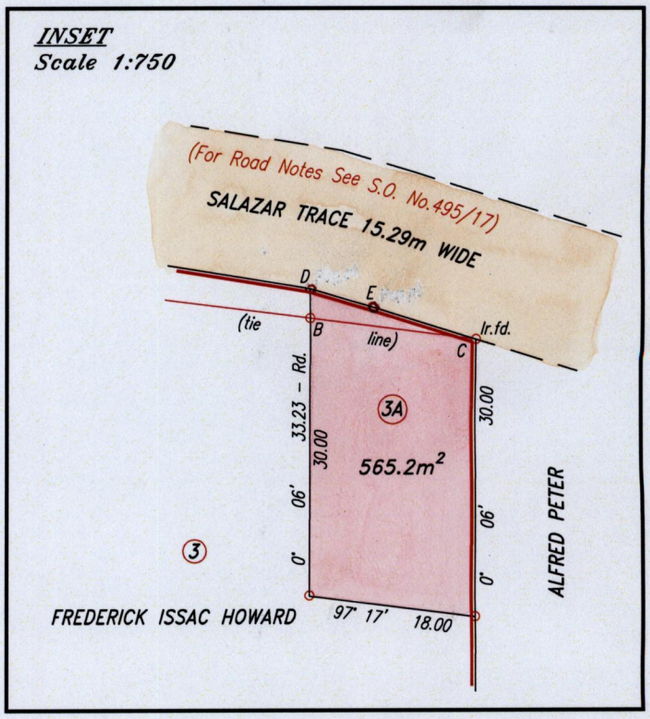

STATION	BEARING	DISTANCE
A–C	(97° 23'	43.07)
	97° 16'	42.94 fd.
A–B	97° 16'	24.94
B–C	97° 16'	18.00
B–D	0° 06'	3.23
D–E	106° 37'	7.15
E–C	107° 30'	11.53

LAND SURVEY BOARD OF TRINIDAD AND TOBAGO
SASHA ADDO
TTLS
0089/2005

Approved .....
Director of Surveys
2006.6.9

References: S.O. No.495/17
Bk. 490 Fol. 314
Bk. 1197 Fol. 75

○ Denotes Iron put except stated otherwise.

Bearings are Cassini Grid based on Solar Observations.

Note : To obtain compass bearing subtract 14 minutes.

SCALE 1:2500

Distances are in metres.

Plan of a Parcel of land coloured pink in the Ward of La Brea
Containing five hundred and sixty five point two square metres
Surveyed by me, with due authority, in February, 2004 at the request of Natasha R. Howard.
In accordance with Regulation 25 (1) of the Land Surveyors' Regulations 1998,
I certify that this plan is correct.

Checked by ..... 16/5/06 .....

Entered on ..... Trinidad & Tobago Land Surveyor 22/9/ 2005