1375

R.P.O. Vol. 209 Fol. 316A

C.T. Vol. Fol.

U.P.R.N. No.

Cadastral Sheet D. 24. F., 54B 2/a

County of Victoria

Ward of Pointe a Pierre

Bk 274 Fol 136

G. N. Cassini

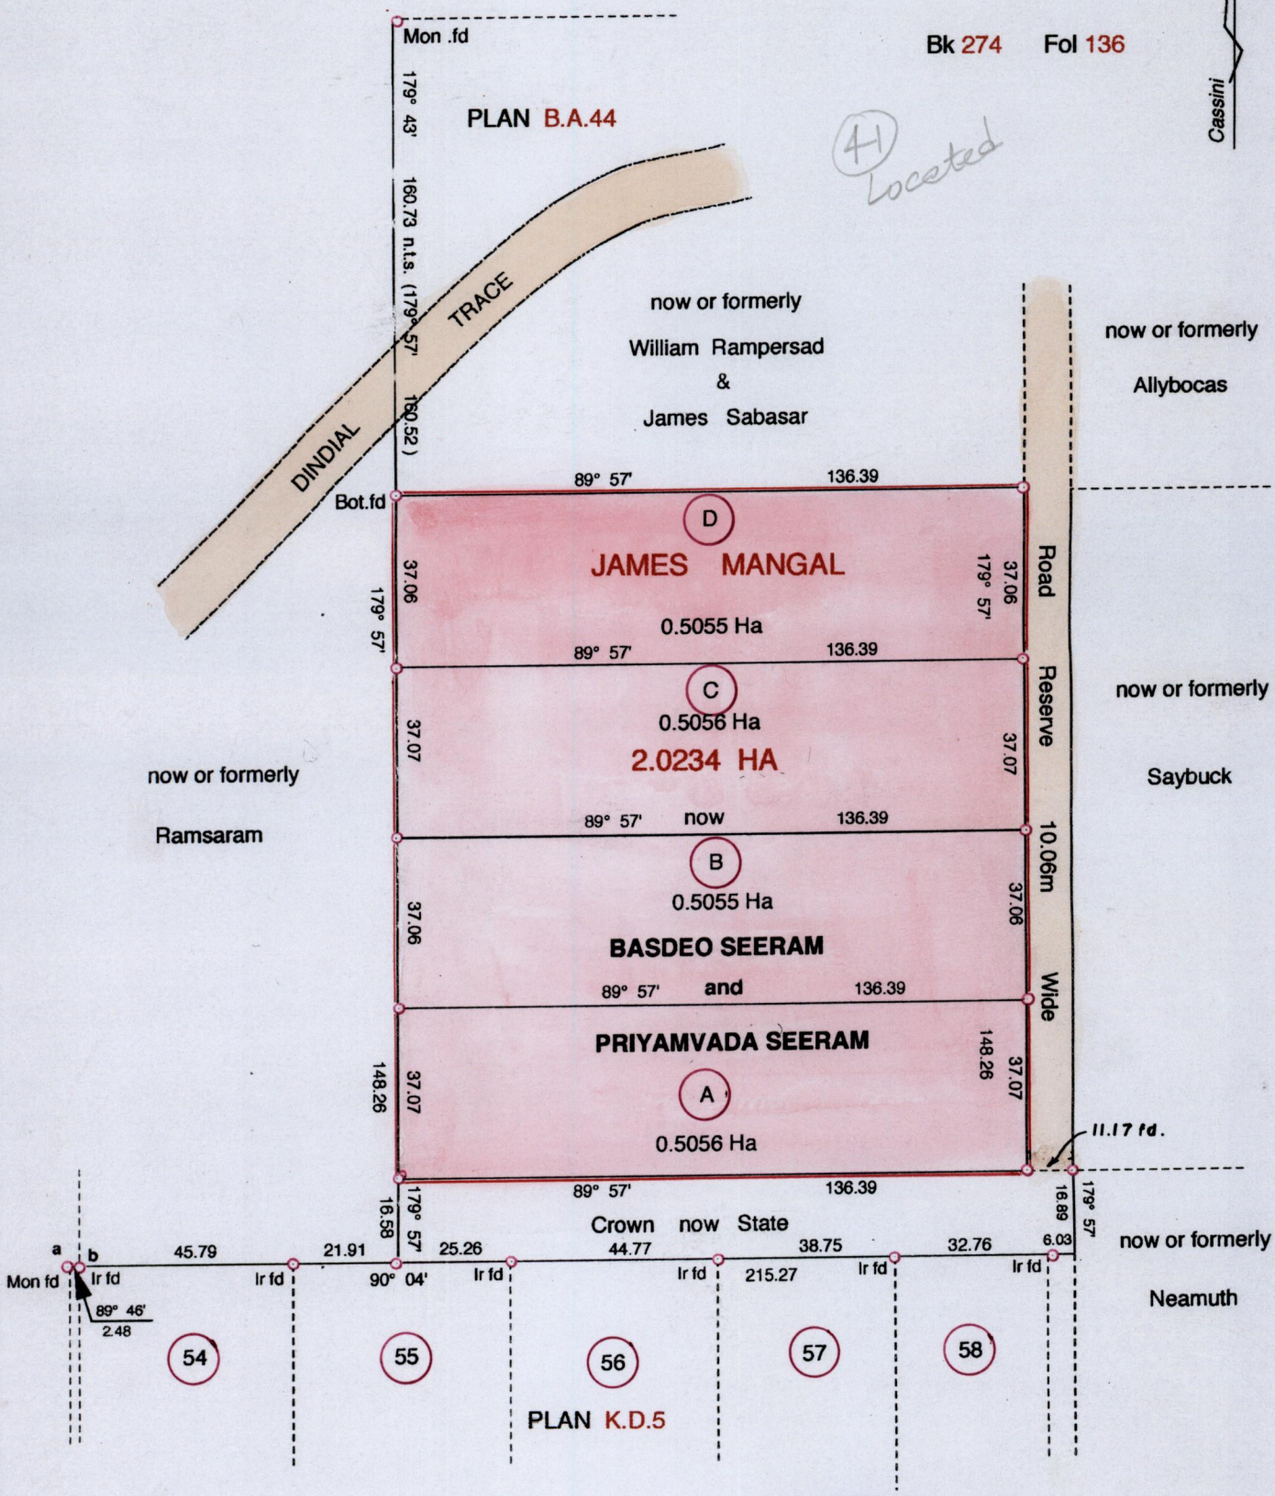

Approved ..... Director of Surveys 2006.9.13

⊙ Denotes Iron Put unless otherwise stated

Bearings are Cassini Grid based on Solar Obs.

LAND SURVEY BOARD OF TRINIDAD AND TOBAGO GERALD LEWIS TTLS 0066/2006

Distances are in Metres

SCALE 1 : 1500

Plan of 4 parcels of land coloured pink in the **Ward of Pointe a Pierre**

Containing together **two point zero two two two hectares**

Surveyed by me, with due authority in June 2003 and April 2006

In accordance with Regulation 25(1) of the Land Surveyors' Regulations 1998, I certify that this plan is correct

Entered 06/08/30

Checked .....

Trinidad and Tobago Land Surveyor 15/05/2006