REMAINING PORTION

R.P.O Vol. 692 Fol. 177
C.T. Vol. Fol.
C.T Vol 5556 Fol. 105.

located (10)

Ward of Moruga.
County of Victoria.
Cadastral Sheet G.14.G. 64D 2/c

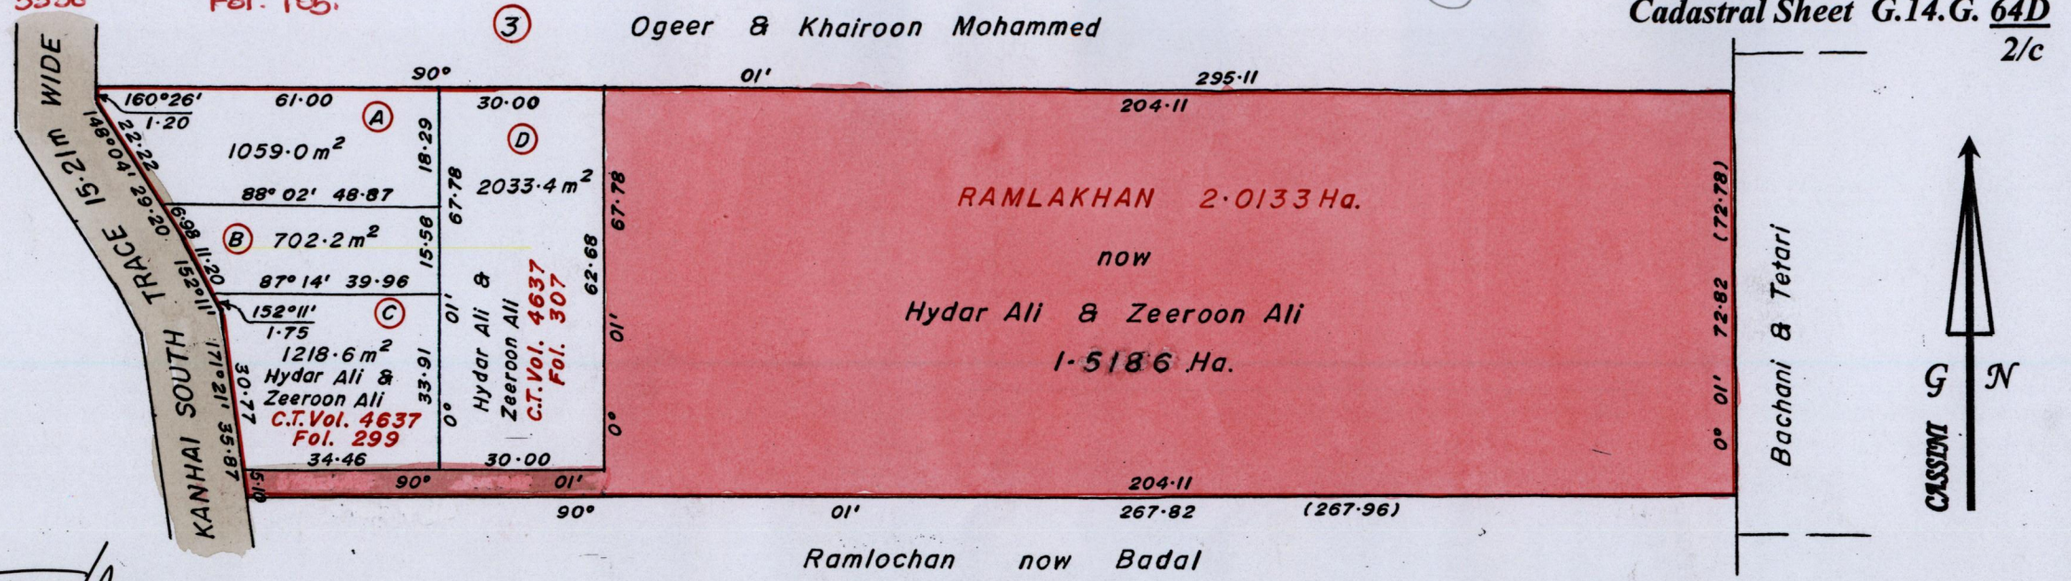

Approved.....
Director of Surveys.
2006·10·10

A. Hydar Ali & Zeeroon Ali — C.T. Vol. 4598 Fol. 89
B. Hydar Ali & Zeeroon Ali — C.T. Vol. 4598 Fol. 97

This is a true copy of a diagram of two point zero one three three hectares
Originally transferred to RAMLAKHAN showing a portion
Coloured pink and containing one point five one eight six hectares , being
the remainder, after four (4) previous transfers of other portions of the land.
In accordance with Reg. 25(1) of the Land Surveyors' Regulations 1998,
I certify that this plan is correct.

Checked by 21/6/06

Entered .....

..... Trinidad and Tobago Land Surveyor..... 2006

LAND SURVEY BOARD OF TRINIDAD AND TOBAGO
HOLLIS J. EVERSLEY
TTLS
0013/2006

Bk. 637 : 223.
1289 : 103.
SCALE 1 : 1250.
Distances are in METRES

1375 1973/96

93