R.P.O Vol. 232 Fol. 133
C.T. Vol. 4584 Fol. 165
Address - Lot# A1 & A2 Gunness Trace,
Rochard Douglas Rd.,
Barrackpore.

Process ID # 34693

Ward of Savana Grande
County of Victoria
Cadastral Sheet (G.15.E), 64E 1/b,1/d

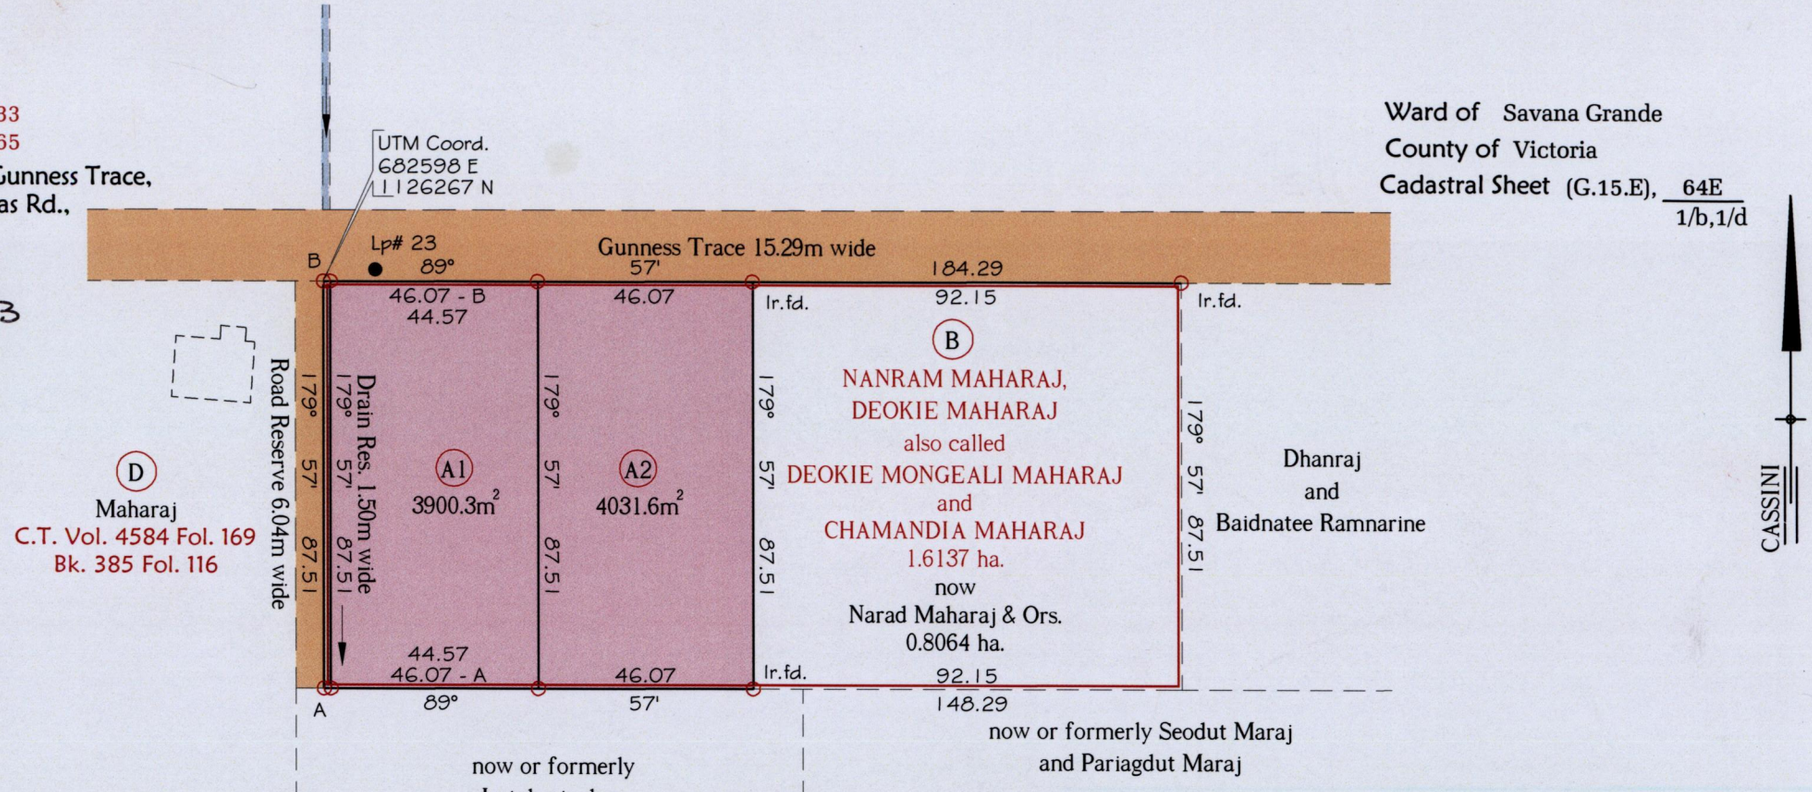

Approved
Director of Surveys 2011.5.20

Note - UTM (Nap Zone 20) Coordinates obtained from hand held GPS receiver ± 5.00m

Ref.:- Bk. 1227 Fol. 34
SCALE 1:1500

o Denotes Iron put except stated otherwise.

Note: Bearings are Cassini grid based on solar observations Distances are in metres.

Plan of 2 Parcels of land coloured pink in the Ward of Savana Grande.

Containing together seven thousand nine hundred and thirty one point nine square metres.

Surveyed by me, with due authority, in November 2010

In accordance with Regulation 25(1) of the Land Surveyors' Regulations 1998,
I certify that this plan is correct.

Checked by 16/5/2011

Entered on CMIS 05-09-2012

Trinidad & Tobago Land Surveyor 2.5.2011

LAND SURVEY BOARD OF TRINIDAD AND TOBAGO
RON GAJADHAR
TTLS
0080/2011

1376

110