R.P.O. Vol. 2 Fol. 362
C.T. Vol. 1682 Fol. 187

REMAINING PORTION

Ward of Siparia
County of St. Patrick
Cadastral Sheet (G.12.F.) 63 D / 2/d

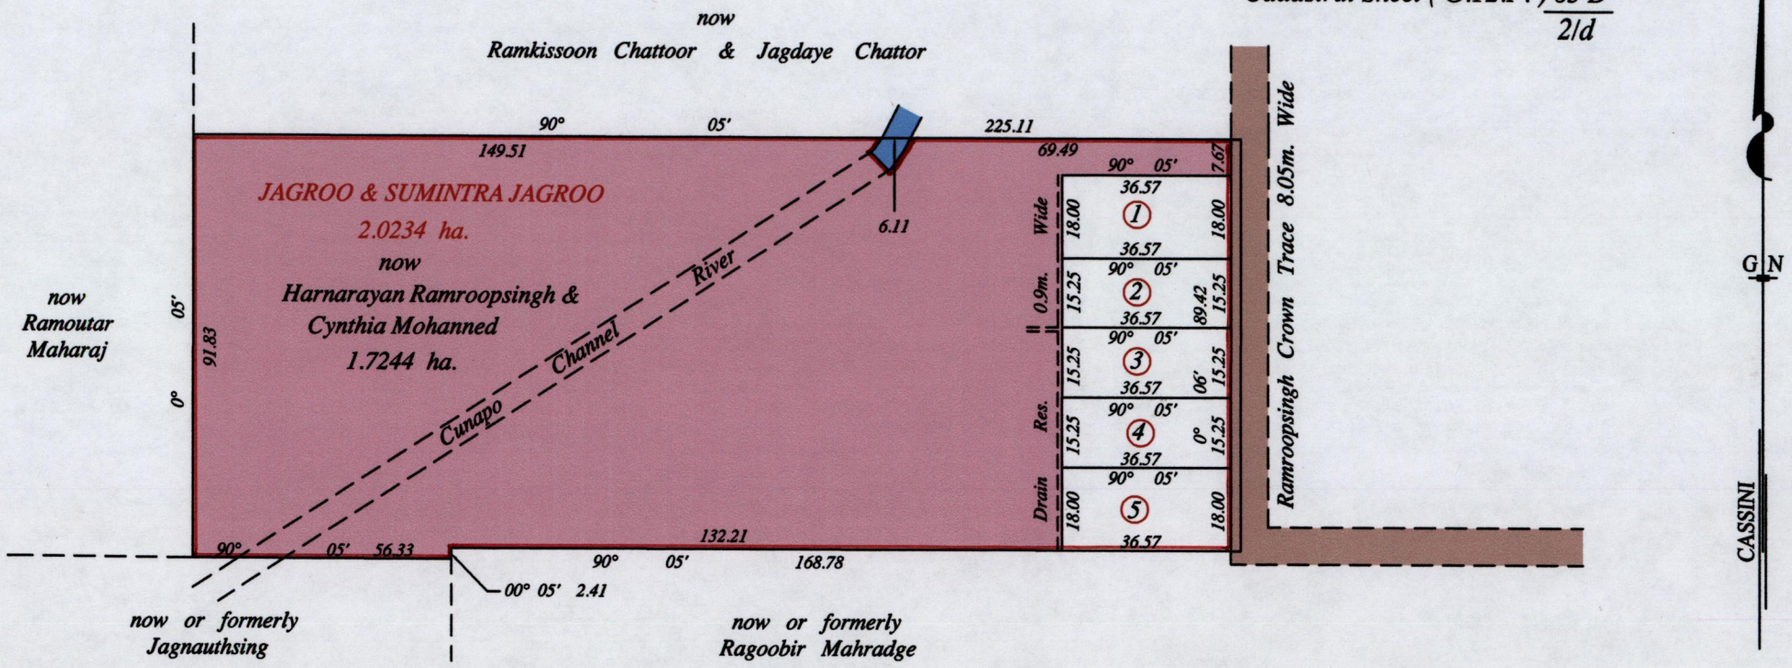

Approved .....
Director of Surveys 2011.8.10

SCALE : 1:1500

Vide Bk. 1163 fol. 47

Note: Bearings are cassini grid based on solar observations Distances are in metres

This is a true copy of a diagram of two point zero two three four hectares, originally transfered to JAGROO & SUMINTRA JAGROO, shewing a portion coloured pink and containing one point seven two four four hectares being the remainder after five (5) previous transfers of another portion of the land.

In accordance with Regulation 25 (1) of the Land Surveyors' Regulations 1998, I certify that this plan is correct.

Checked by ..... 8/8/2011 .....

Entered on ..... Trinidad & Tobago Land Surveyor ..12th March.....2011

LAND SURVEY BOARD OF TRINIDAD AND TOBAGO
HOLLIS J. EVERSLEY
TTLS
0013/2011

Lot No.	Area	Names	C. T. Vol.	fol.
1	658.3 m.²	Ezekiel Kaliccharan & Sally Kaliecharan	3153	55
2	557.7 m.²	Stephen Ujagarsingh & Kavita Ujagarsingh	3100	251
3	557.7 m.²	Stephen Ujagarsingh & Kavita Ujagarsingh	3100	253
4	557.7 m.²	Beharry Singh & Minatee Beharrysingh	3100	243
5	658.3 m.²	Beharry Singh & Minatee Beharrysingh	3176	259

1379
140