R.P.O. Vol. 71 Fol. 355

C.T. Vol. 466 Fol. 287

Process ID# 36446

(U.T.M. Naparima)

N 1167089
E 703924

Vide : Plan K.D. 63
Bk.171 Fol.81

LAND SURVEY BOARD OF TRINIDAD AND TOBAGO
ANWAR ALI
TTLS
0048/2011

Cadastral Sheet E.2.I. 25F 3/d

Ward of Turure

County of St. Andrew

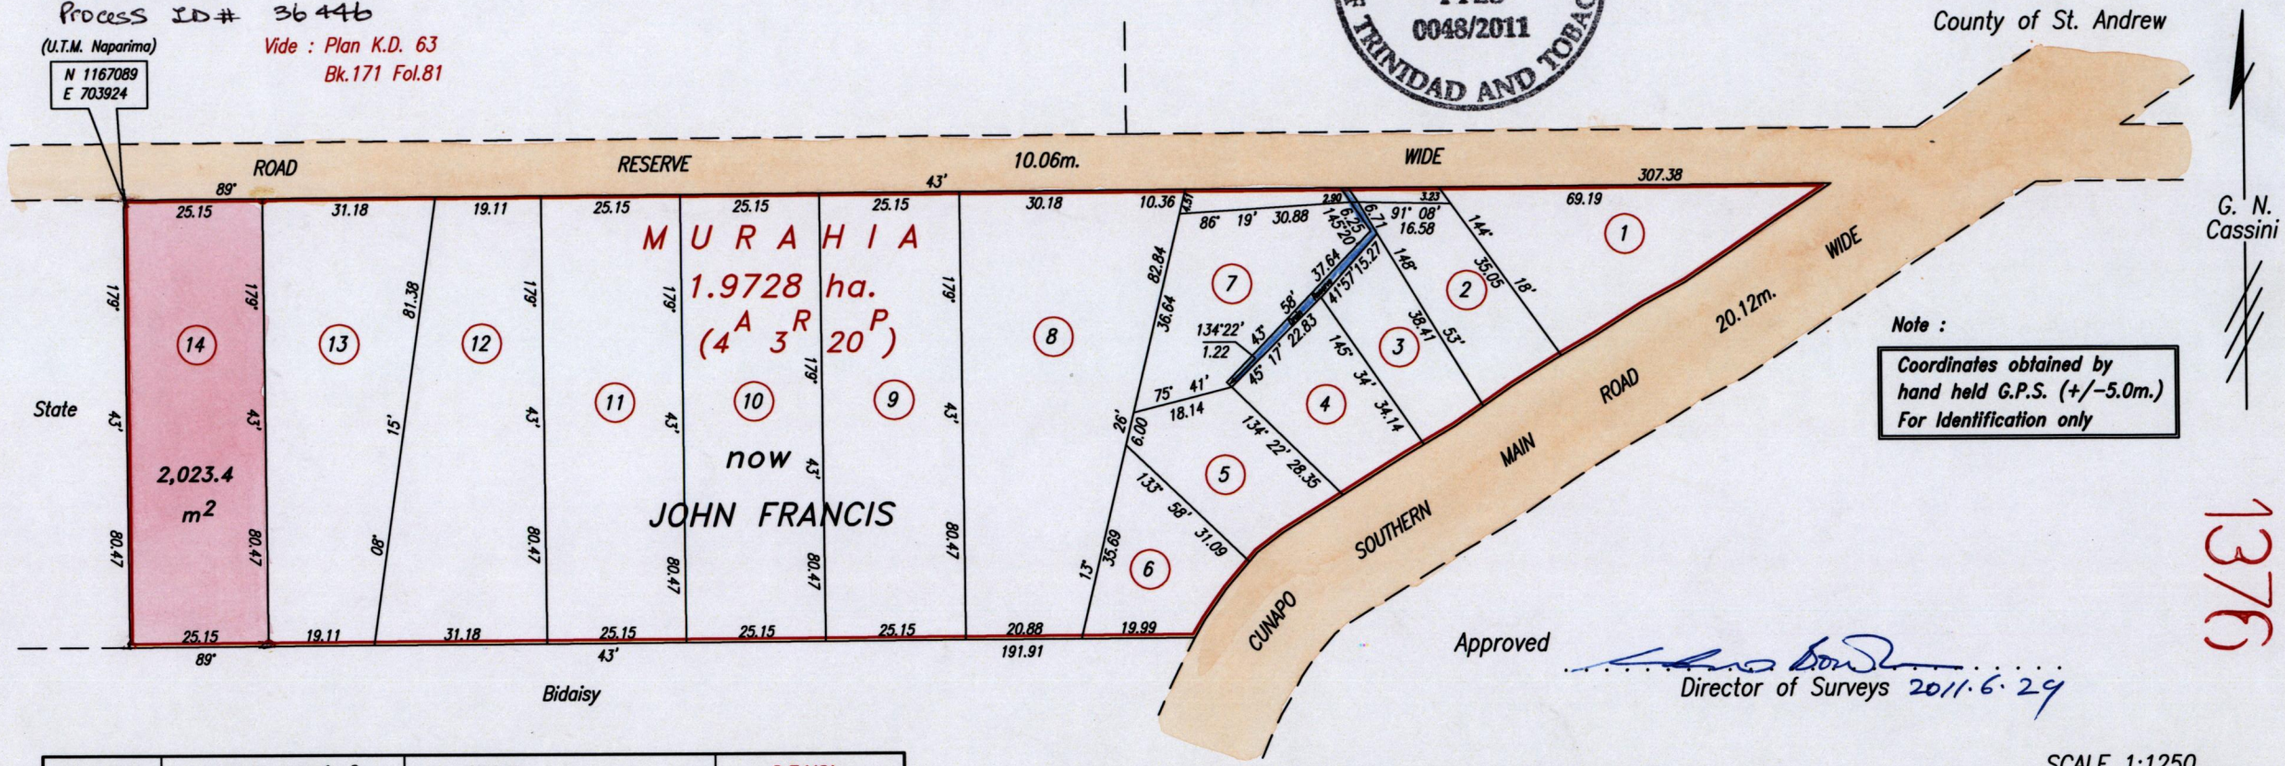

Approved

Director of Surveys 2011.6.29

LOT NOS.	AREAS S.F./m²	NAME	C.T.VOL
1	11,221 S.F./1,042.4 m²	Martin Harry	Vol.3023 Fol.399
2	6,723 S.F./ 624.6 m²	Albertina Dickson & Joan Ajim	Vol.2698 Fol.143
3	5,340 S.F./ 496.1 m²		
4	6,831 S.F./ 634.6 m²	Michael & Stella Critchlow	Vol.2663 Fol.545
5	7,356 S.F./ 683.4 m²		
6	6,107 S.F./ 567.4 m²		
7	10,519 S.F./ 977.2 m²	George & Marjorie Hernandez	Vol.2913 Fol.177
8	26,598 S.F./2,471.0 m²	Pamela Althea Smith	Vol.2860 Fol.31
9	21,780 S.F./2,023.4 m²	Hugh & Agatha Joseph	Vol.2672 Fol.549
10	21,780 S.F./2,023.4 m²	Clarisa Camacho & H. Julien	Vol.2749 Fol.79
11	21,780 S.F./2,023.4 m²		Vol.2981 Fol.39A
12	21,780 S.F./2,023.4 m²		Vol.1888 Fol.387
13	21,780 S.F./2,023.4 m²	Urban Mitchell	Vol.2780 Fol.235

SCALE 1:1250

Distances are in metres

Bearings are based on Solar Observations
PLAN of a Parcel of land coloured pink in the Ward of Turure
Containing two thousand and twenty three point four square metres
Prepared by me, with due authority, in March 2011 from a survey done by Albert Haynes in November 1980
In accordance with Regulation 25 (1) of the Land Surveyors' Regulations 1998,
I certify that this plan is correct.

Checked by. 24/2/11

Entered on CMS 28-02-2013

Trinidad & Tobago Land Surveyor. . . . . 18th February 2011.

PATH = ADA002 E:\DRAWINGS\VERONICA FRANCIS.DWG.

1376|170

1376

170