1376

23

R.P.O. Vol. 18 Fol. 323

C.T. Vol. 3578 Fol. 149

U.P.R.N. No.

Cadastral Sheet (C.3.L.) 6 B / 3/b

Ward of Toco

County of St. David

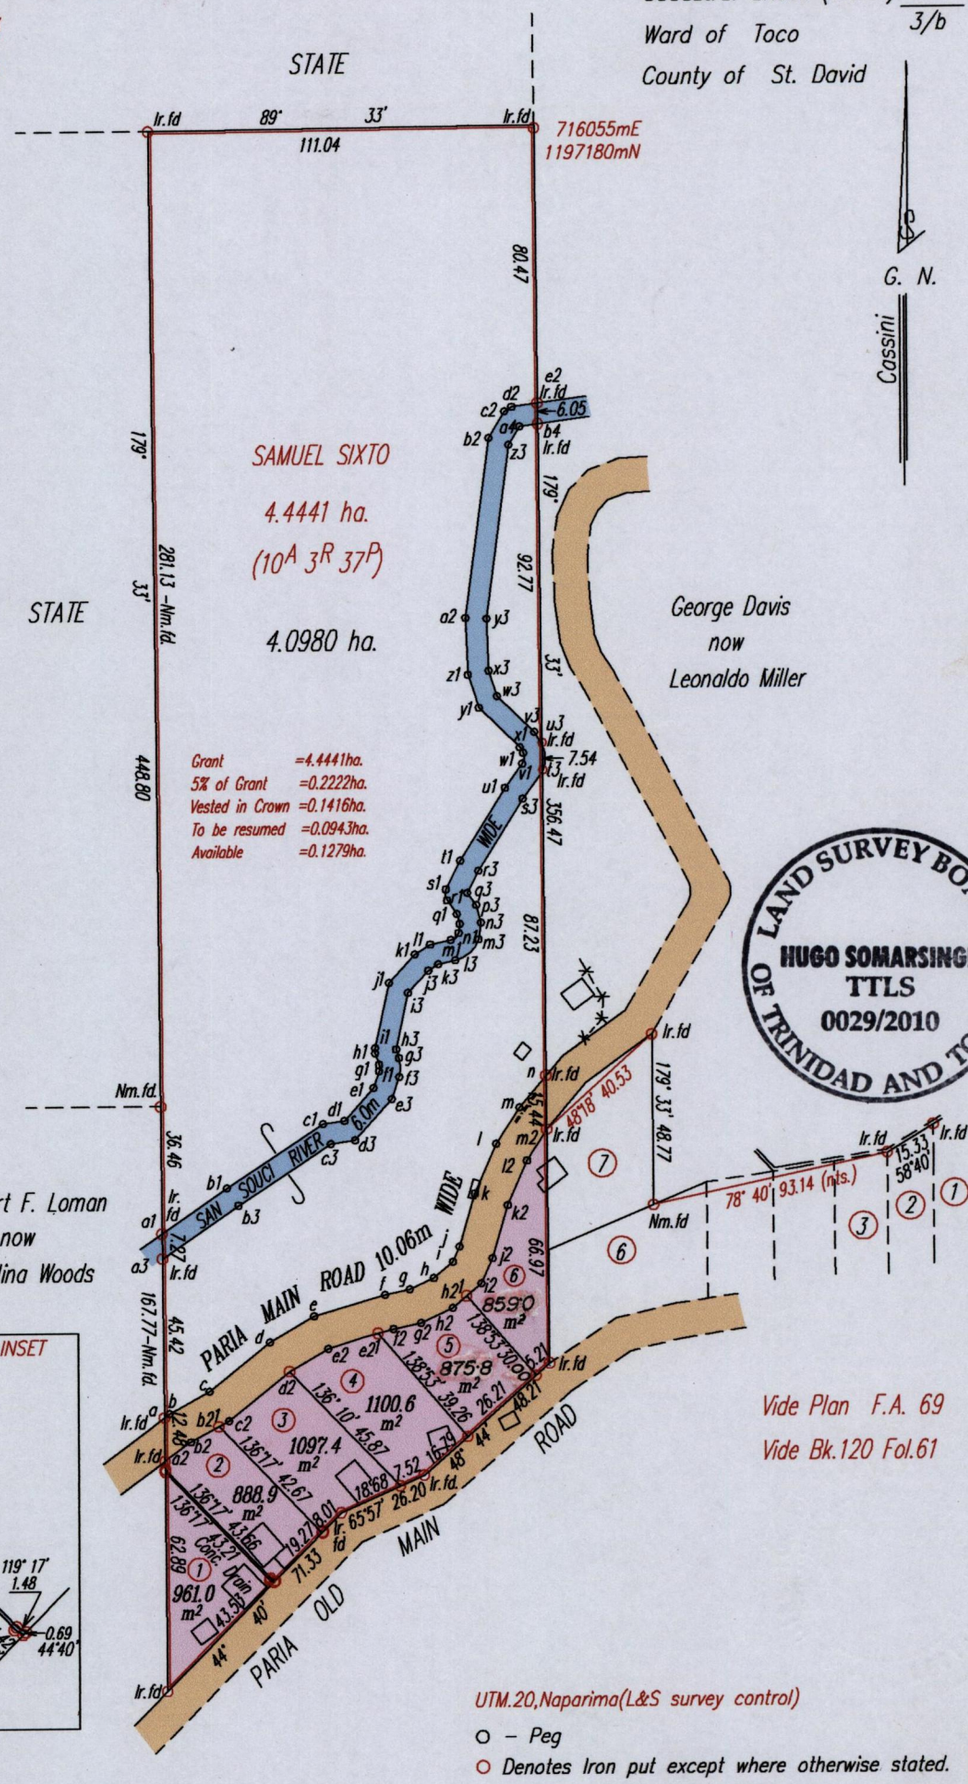

STA.	BEAR.	DIST
a–b	53° 15'	1.84
b–c	61° 28'	13.11
c–d	51° 21'	22.26
d–e	60° 18'	14.72
e–f	73° 40'	21.27
f–g	78° 23'	7.31
g–h	65° 07'	7.55
h–i	50° 37'	7.28
i–j	23° 33'	4.82
j–k	16° 23'	15.98
k–l	23° 38'	15.42
l–m	33° 15'	12.43
m–n	40° 40'	11.86

STA.	BEAR.	DIST
a2–b2	53° 15'	8.48
b2–b2¹	61° 28'	9.91
b2¹–c2	61° 28'	3.37
c2–d2	51° 21'	22.36
d2–e2	60° 18'	12.82
e2–e2¹	73° 40'	14.95
e2¹–f2	73° 40'	5.91
f2–g2	78° 23'	8.07
g2–h2	65° 07'	10.04
h2–h2¹	47° 39'	4.18
h2¹–i2	47° 39'	5.58
i2–j2	23° 33'	7.84
j2–k2	16° 23'	15.97
k2–l2	23° 38'	13.93
l2–m2	33° 15'	10.51

SCALE 1/ 2000

Distances are in metres

Approved ..... Director of Surveys 2011·1·27

Bearings are Cassini Grid based on Solar Observations

Plan of 6 Parcels of land coloured pink in the Ward of Toco

Containing five thousand seven hundred and eighty two point seven square metres

Surveyed by me, with due authority in April 2010

In accordance with regulation 25 (1) of the Land Surveyors' Regulations 1998

I certify that this plan is correct. .....

Checked by 24/1/11

Entered on ..... Trinidad and Tobago Land Surveyor 2010

P.T.O.