REMAINING PORTION

R.P.O. Vol. 76 Fol. 193
C.T. Vol. 603 Fol. 537
U.P.R.N.

SEE Bk. 834 / 100
Original in Bk. 390 / 34

Ward of Siparia
County of St. Patrick
Cadastral Sheet G.13.I.&J. 63E 2/d

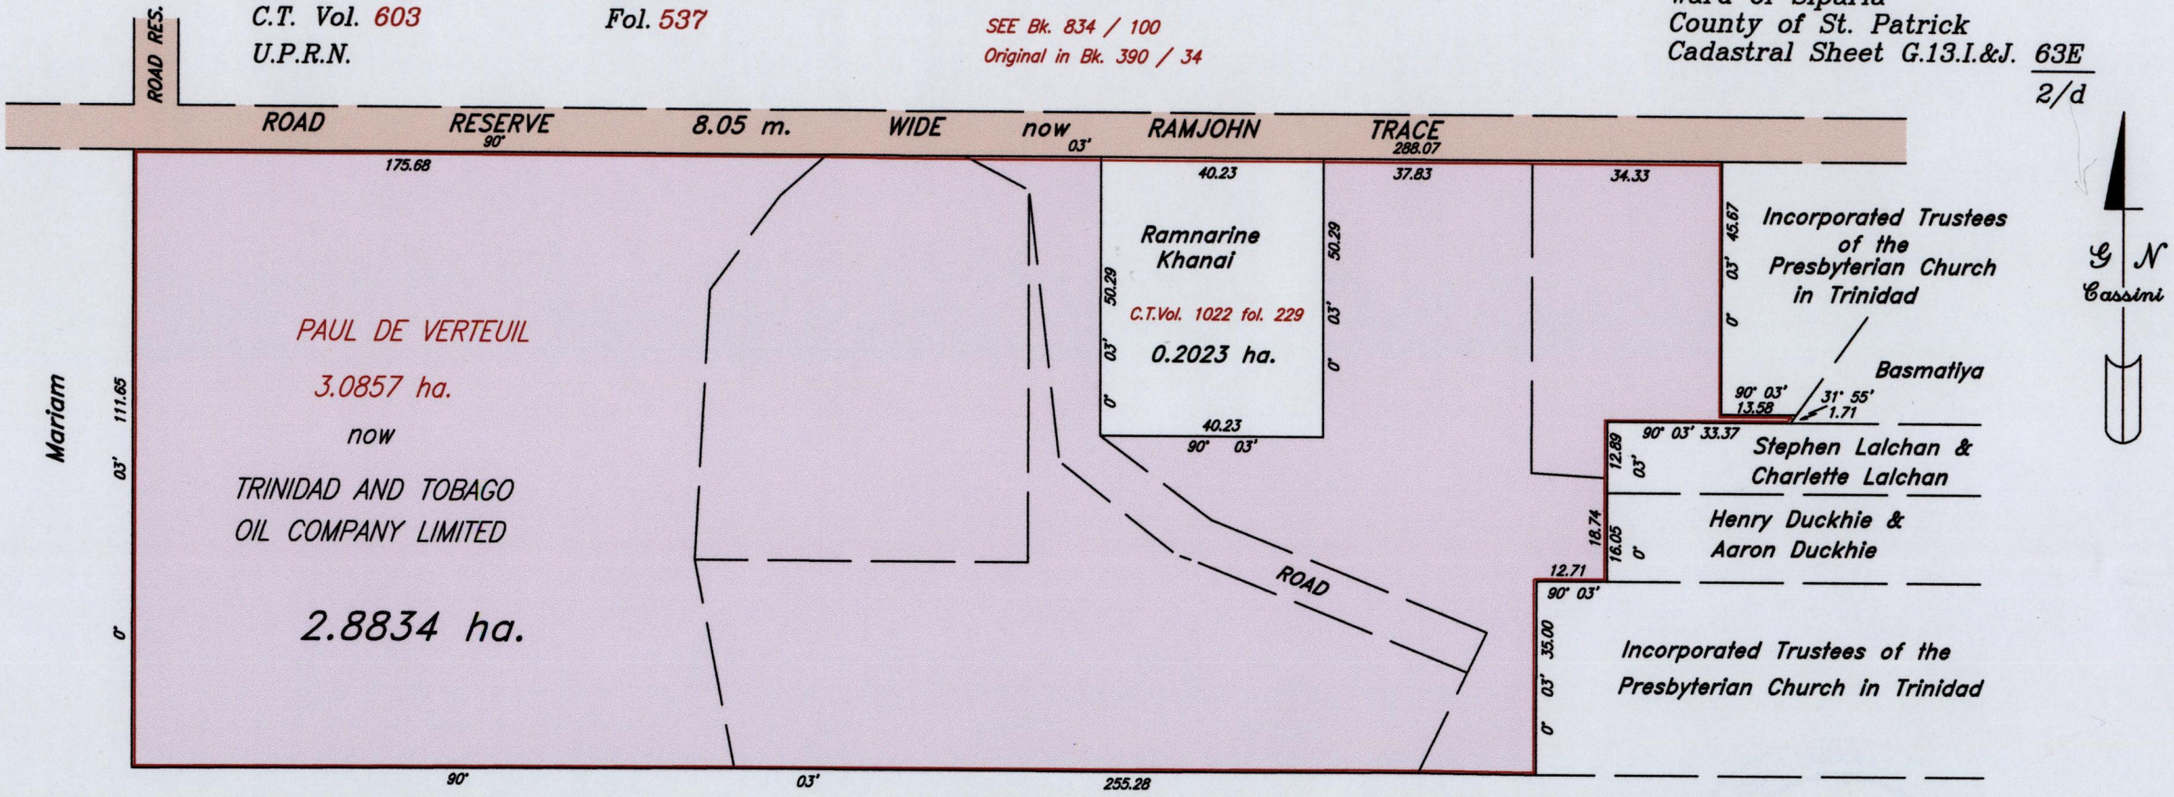

Approved ..... Director of Surveys 2011.2.3

SCALE 1 :- 1250
Distances are in metres

Note: To obtain compass bearings subtract 03 minutes

This is a true copy of a diagram of three point zero eight five seven hectares originally granted to PAUL DE VERTEUIL ,shewing a portion coloured pink and containing two point eight eight three four hectares being the remainder after one previous transfer of another portion of land

In accordance with Regulation 25 (1) of the Land Surveyors' Regulations 1998, I certify that this plan is correct.

Checked by..... 1/2/'11 ..... Winston Ramcharan ..... T.T.L.S.

Entered..... Trinidad and Tobago Land Surveyor..... 18th January 2011

LAND SURVEY BOARD OF TRINIDAD AND TOBAGO
WINSTON RAMCHARAN
TTLS
0040/2011

13376

32