R.P.O. Vol. 431 Fol. 145

C.T. Vol. 5090 Fol. 521

Ref. : Bk. 384 fol. 63
Ref. : S.O. No. 500/17
Ref. : Bk. 1249 fol. 159

Cadastral Sheet G.14.D. 64D 2/b
Ward of Savana Grande.
County of Victoria.
Barrackpore

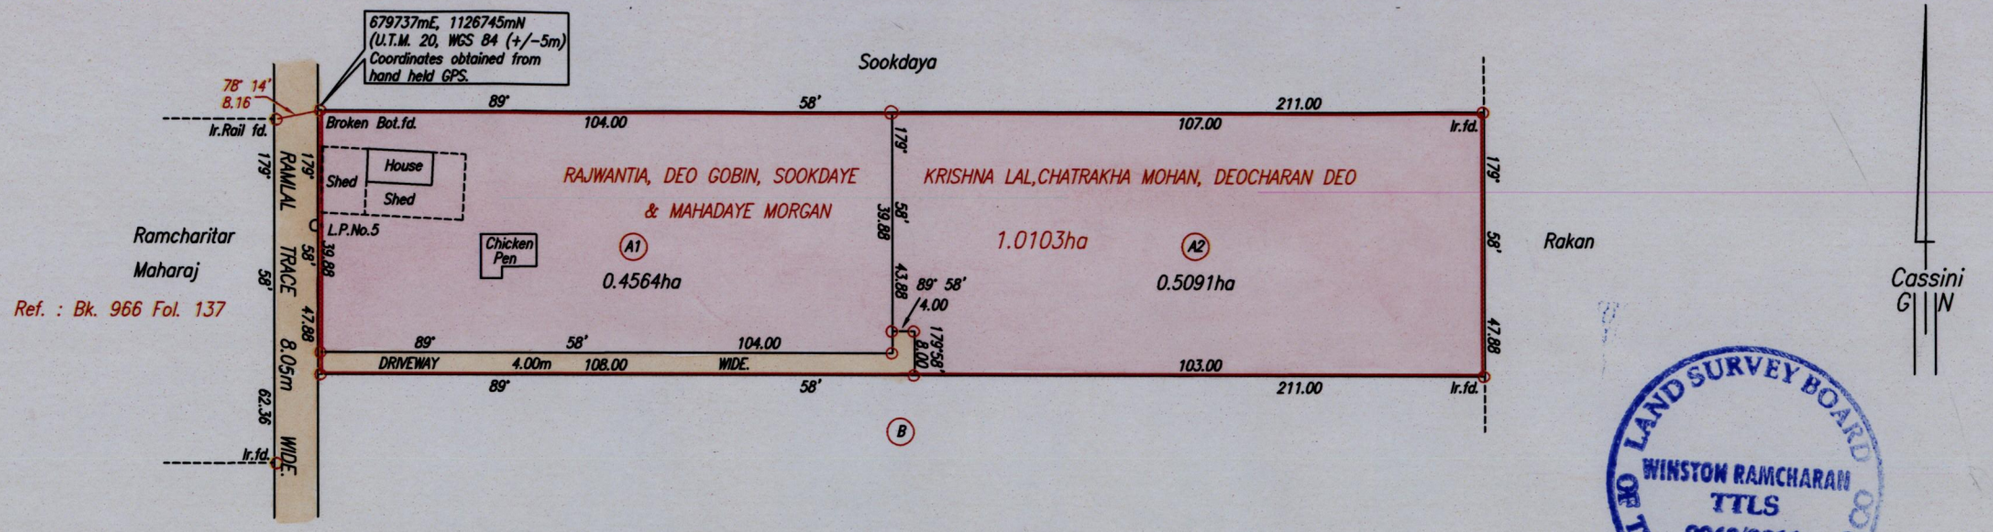

Approved

Director of Surveys 2011.4.21

LAND SURVEY BOARD OF TRINIDAD AND TOBAGO
WINSTON RAMCHARAN
TTLS
0040/2011

1332 122

○Denotes Iron put except otherwise stated.

Bearings are Cassini Grid based on Solar Observations.

PLAN of 2 Parcels of land coloured pink in the Ward of Savana Grande
Containing together zero point nine six five five hectare.
Surveyed by me, with due authority, in October, 2010
In accordance with Regulation 25(1) of the Land Surveyors' Regulations 1998,
I certify that this plan is correct.

SCALE 1:1250
Distances are in Metres

Checked by. 5/4/11 Winston Ramcharan

Entered . . . . . Trinidad & Tobago Land Surveyor 10th February 2011

1376

78