R.P.O. Vol. 41 Fol. 399
C.T. Vol. 118 Fol. 77
U.R.P.N. . . . . .

Process ID# 34673

34A
Cadastral Sheet D.3.O. 2/c,2/d
Borough of Chaguanas
County of Caroni
Bk. 710 Fol. 22

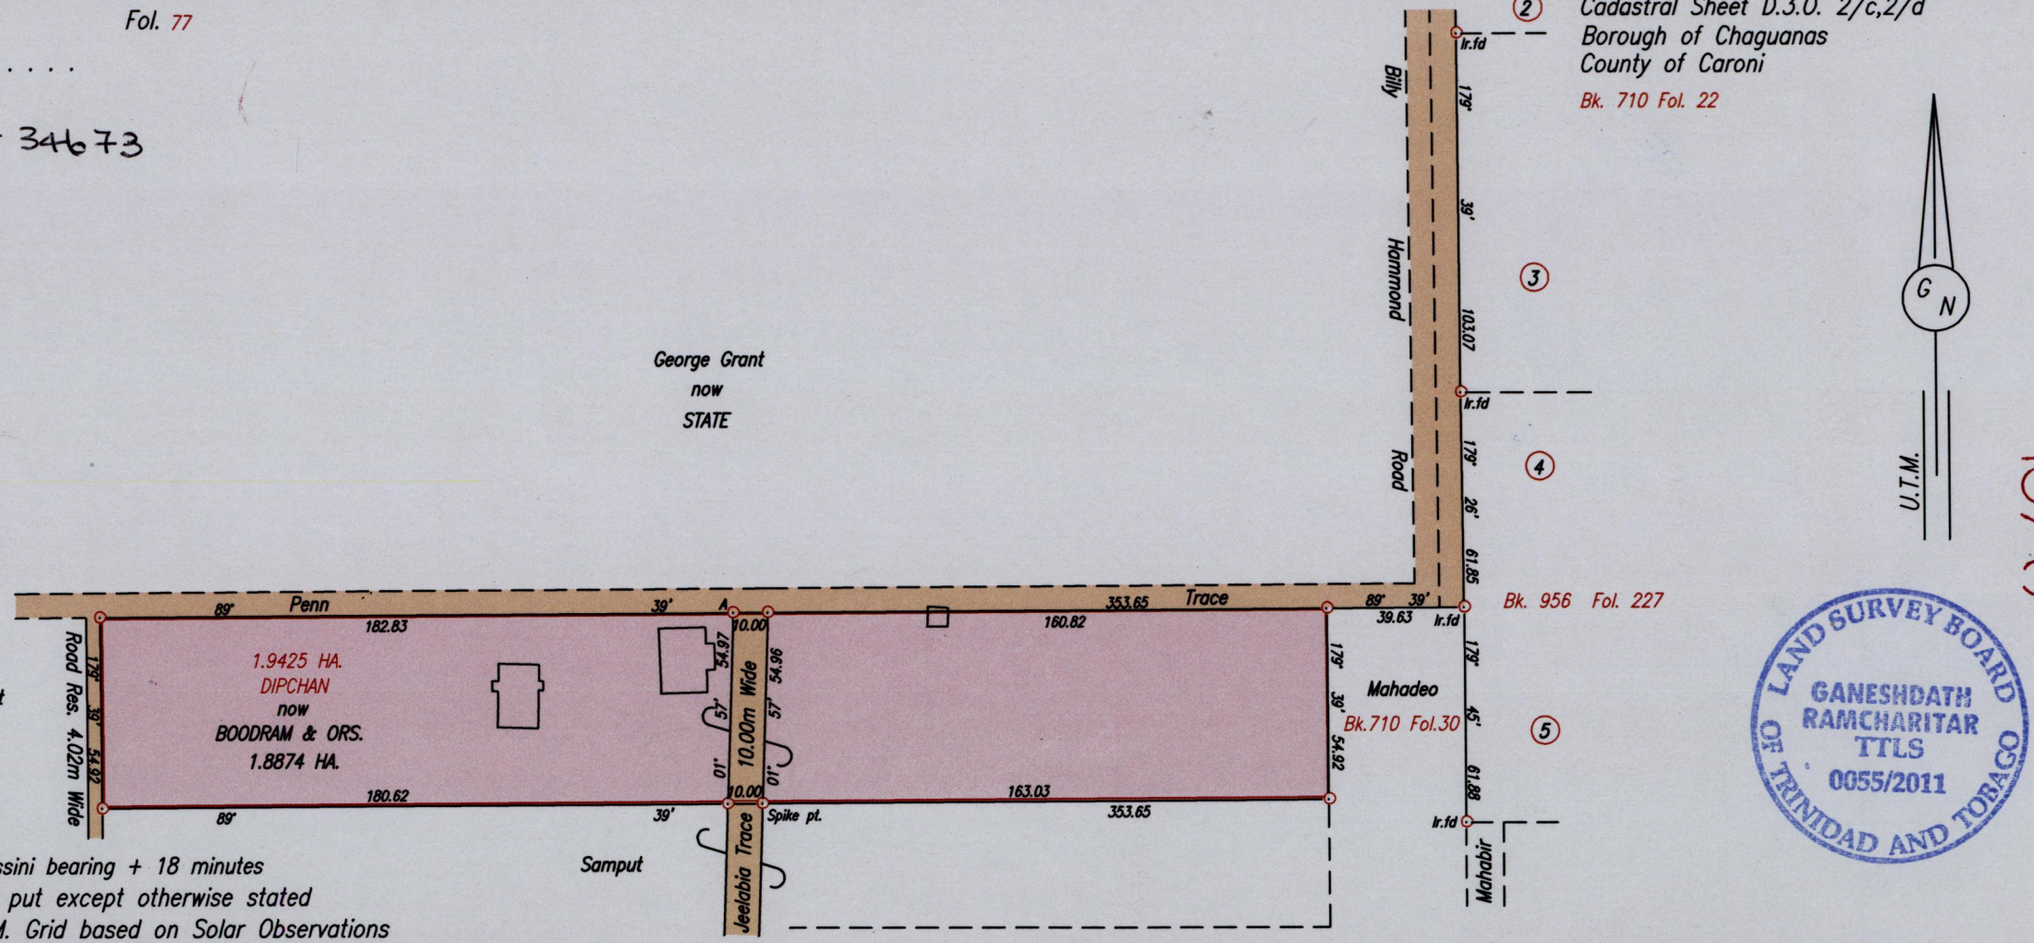

Note: To obtain Cassini bearing + 18 minutes
○ Denotes Iron put except otherwise stated
Bearings are U.T.M. Grid based on Solar Observations
Plan of a Parcel of land coloured pink in the Borough of Chaguanas
Containing one point eight eight seven four hectares
Surveyed by me, with due authority, on February 18th 2011
In accordance with Regulation 25 (1) of the Land Surveyors' Regulations 1998,
I certify that this plan is correct.

Entered on . . . . . Ganeshdath Ramcharitar

Checked by. MM. 18/4/2011 Trinidad & Tobago Land Surveyor . . 25/2 . . . 2011

ENTERED CMIS: 03-09-2012

SCALE 1/2000
Distances are in metres

Approved
Director of Surveys 2011.4.21

Point A
Co-ordinates obtained by Hand Held G.P.S. (Nap. Datum)
Accuracy ± 5m
E 678705m
N 1164905m

LAND SURVEY BOARD OF TRINIDAD AND TOBAGO
GANESHDATH RAMCHARITAR
TTLS
0055/2011

1376

831