Process Ref. 77101

Ward of Guayaguayare
County of Mayaro
Cadastral Sheet (H.4.D & H.) 56.E. 2/a

Located (37)

a - b	171° 35'	15.18
a - c	84 ° 55'	4.01
c - d	84° 55'	11.33
e - f	89° 05'	14.04
b - e	89° 05'	4.03
d - f	162° 42'	16.85
c - e	171° 35'	15.47
d - g	74° 35'	29.26
g - h	161° 44'	24.26
f - h	88° 28'	30.81
1 - 2	347° 43'	13.72
2 - 3	77° 43'	16.34
3 - 4	167° 43'	13.72
1 - 4	77° 43'	16.34

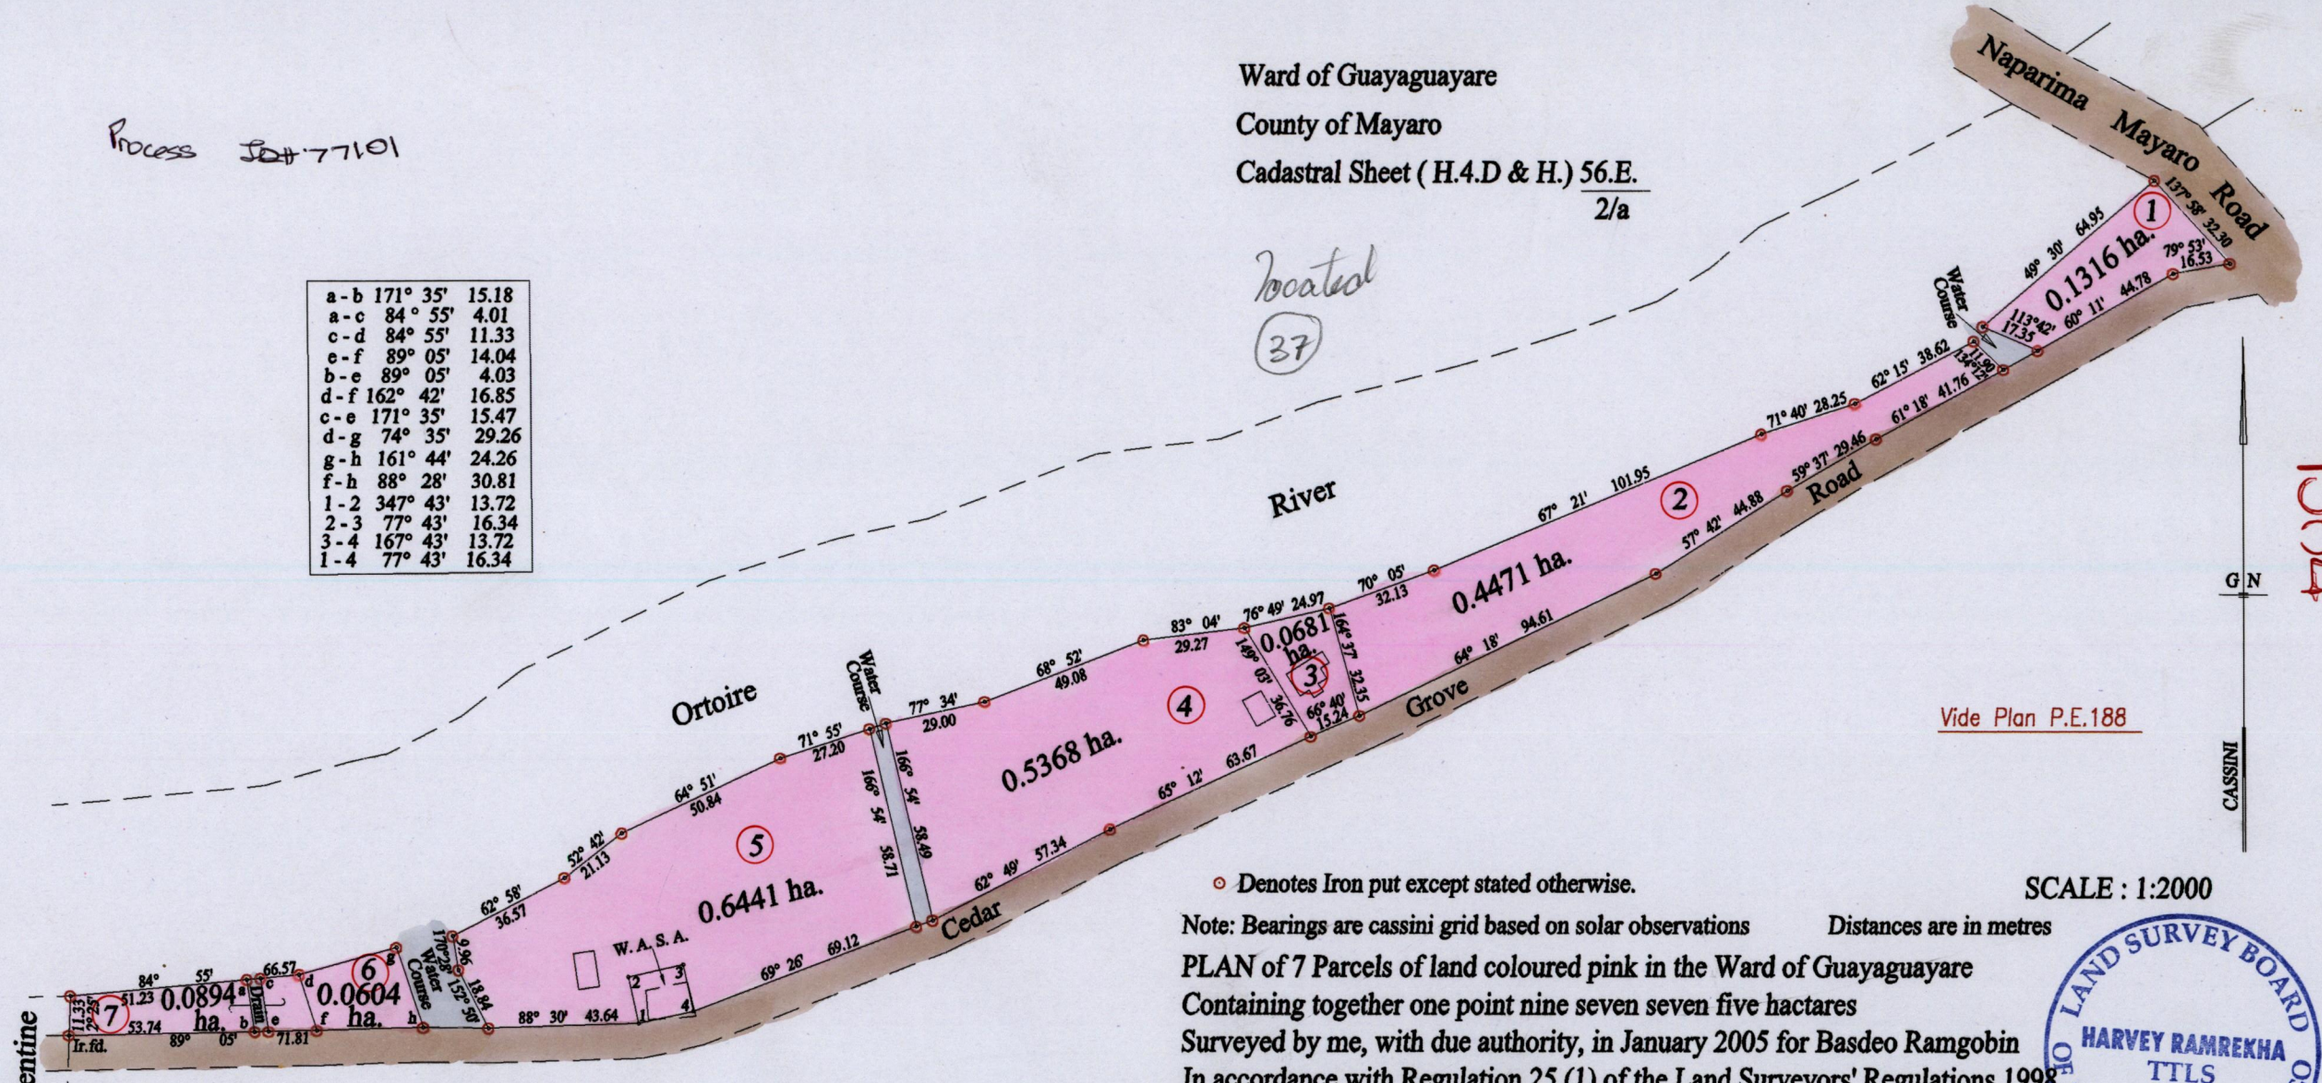

Vide Plan P.E.188

○ Denotes Iron put except stated otherwise.

SCALE : 1:2000

Note: Bearings are cassini grid based on solar observations Distances are in metres

PLAN of 7 Parcels of land coloured pink in the Ward of Guayaguayare
Containing together one point nine seven seven five hactares
Surveyed by me, with due authority, in January 2005 for Basdeo Ramgobin
In accordance with Regulation 25 (1) of the Land Surveyors' Regulations 1998,
I certify that this plan is correct.

LAND SURVEY BOARD OF TRINIDAD AND TOBAGO
HARVEY RAMREKHA
TTLS
0067/2005

Entered

.....

Trinidad & Tobago Land Surveyor 12. 02. 2005

1384

115