Process SD# 77146

Cadastral Sheet H.15.A. 56E/4/b
Ward of Guayaguare.
County of Mayaro.

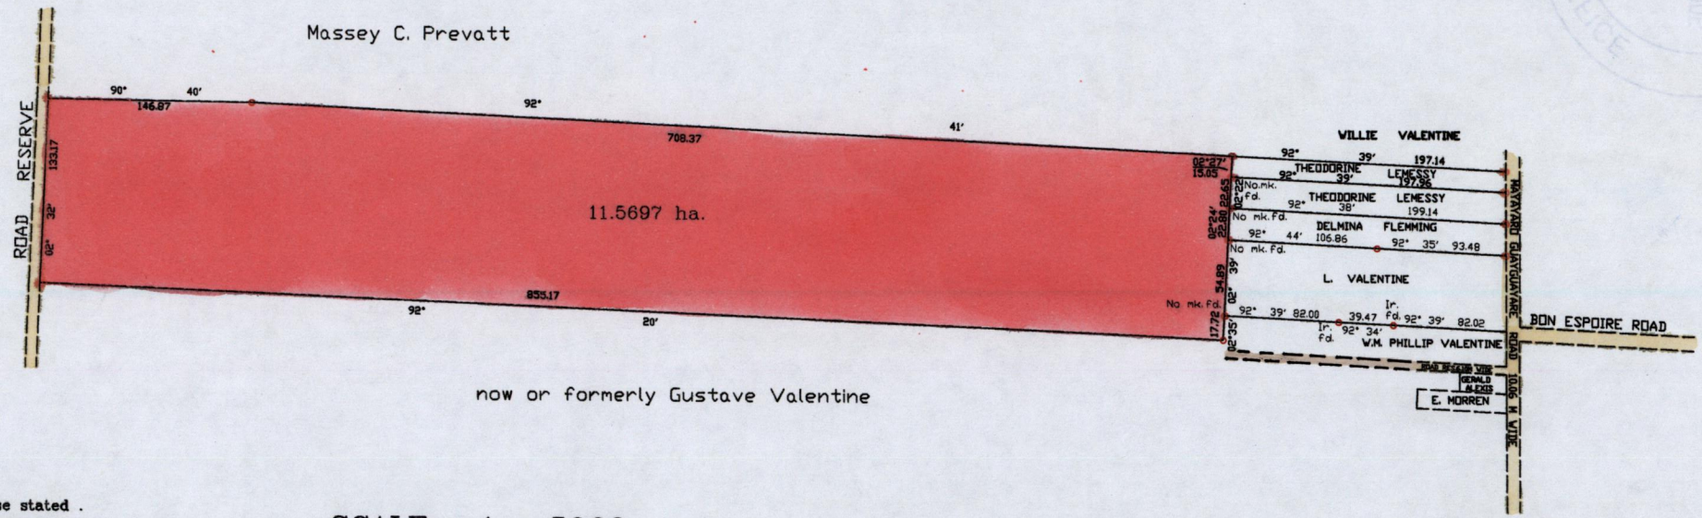

Denotes Iron put except otherwise stated .
Bearings based on solar observation.
Note : To obtain compass bearing add minutes Distances are in metres.

SCALE: 1 : 5000

PLAN of a parcel of land coloured pink in the Ward of Guayaguayare.
Containing eleven point five six nine seven hectares.
Surveyed by me, with due authority, in November, 2004 for Naizmul Karim
In accordance with regulation 25 [1] , of the Land Surveyors' Regulations 1998.
I certify that this plan is correct.

Entered

Lawrence Clarke

Trinidad & Tobago Land Surveyor 8th December 2004

LAND SURVEY BOARD OF TRINIDAD AND TOBAGO
LAWRENCE CLARKE
TTLS
0034/2004

1384

120