Process ID#77371

Cadastral Sheet H.4.D. 56B
3/c

Ward of Guayaguayare

County of Mayaro

located (16)

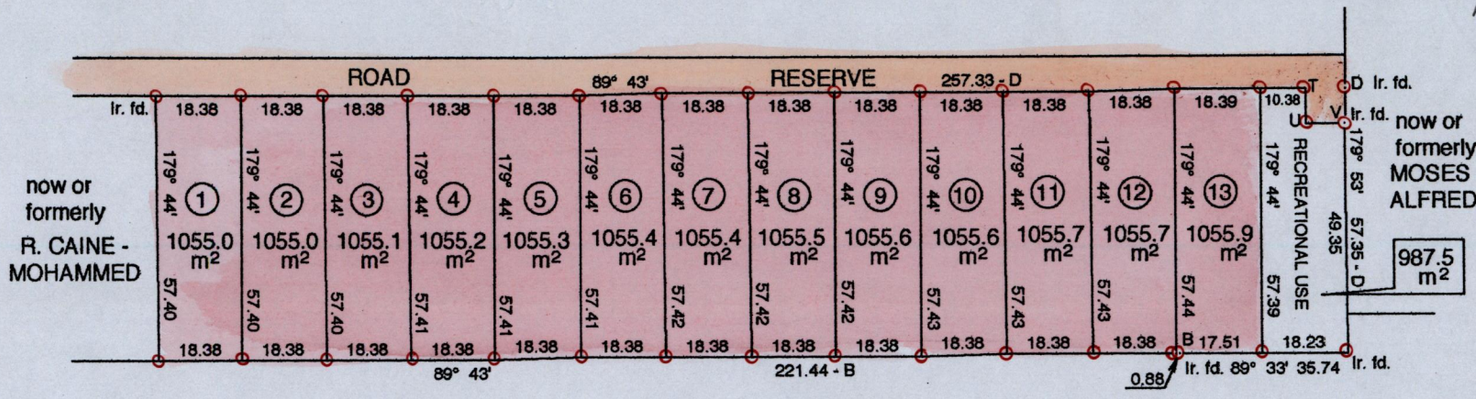

JEAN PAUL
now
MOHAMMED JAN

Line	Brg.	Dist.
T - U	179° 43'	8.00
U - V	89° 43'	8.00

SCALE 1 : 1500

Distances are in metres

○ Denotes Iron Put unless otherwise stated

Cassini Grid North

LAND SURVEY BOARD OF TRINIDAD AND TOBAGO
WINSTON DOYLE
TTLS
0074/2004

Bearings are Cassini Grid based on Irons Found

PLAN of 13 Parcels of land coloured pink in the Ward of Guayaguayare

Containing together one point three seven two hectares

Surveyed by me, with due authority, in April 2004 at the request of Joseph Williams

In accordance with regulation 25 (1) of the Land Surveyors' Regulations 1998, I certify that this plan is correct

.....

Entered on.....

Trinidad & Tobago Land Surveyor .....10th October.....2004

1337

174