SGP

Cadastral Sheet H.5.A. 56B
4/c & 4/d
Ward of Guayaguayare
County of Mayaro

Process ID#76813

not located.

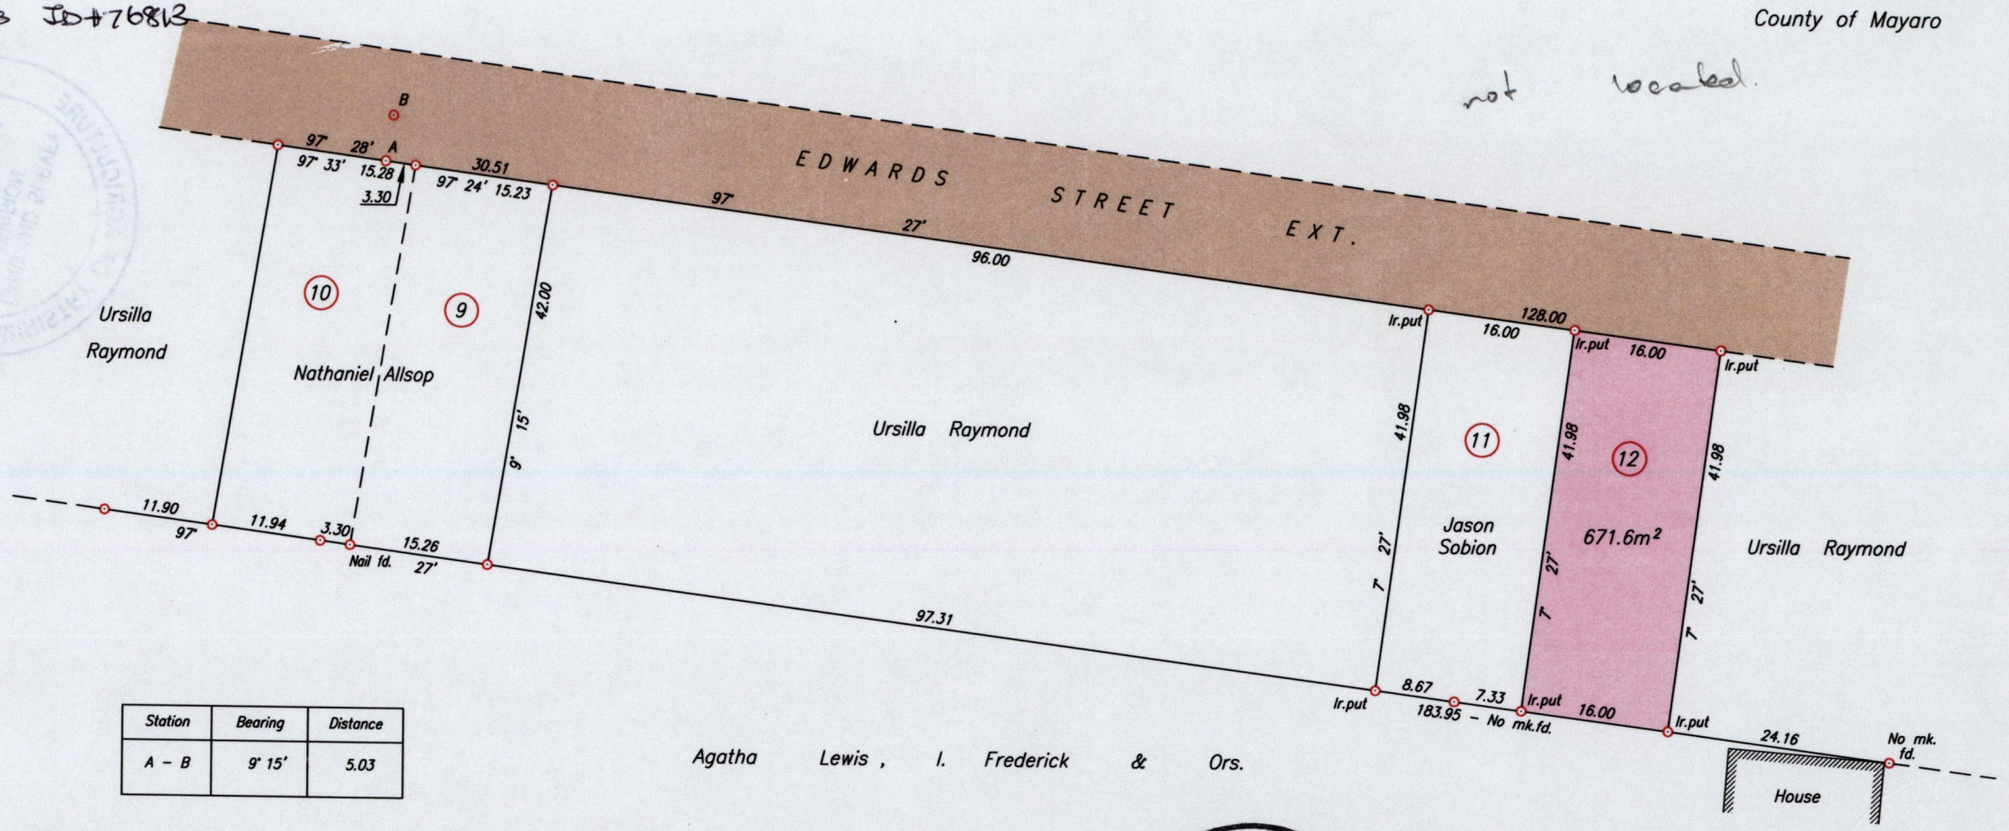

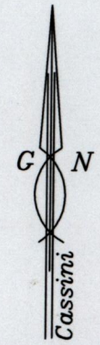

Station	Bearing	Distance
A – B	9° 15'	5.03

○ Denotes Ir.fd. unless otherwise stated

Bearings are Cassini Grid based on Solar Observations

PLAN of a Parcel of land coloured pink in the Ward of Guayaguayare
Containing six hundred and seventy one point six square metres
Surveyed by me, with due authority, in July 2006 for Richard Joseph
In accordance with Regulation 25 (1) of the Land Surveyors' Regulations 1998,
I certify that this plan is correct.

LAND SURVEY BOARD OF TRINIDAD AND TOBAGO
HUGO SOMARSINGH
TTLS
0029/2006

Entered

SCALE 1/750
Distances are in metres

Hugo Somarsingh
Trinidad & Tobago Land Surveyor 23rd August 2006

13884

832