To be brought under the Provisions of the Real Property Ordinance

PROCESSED # 80176

Cadastral Sheet I. 13. E.

Ward of Tobago

Parish of St. John

King Peter's Bay Road, Moriah

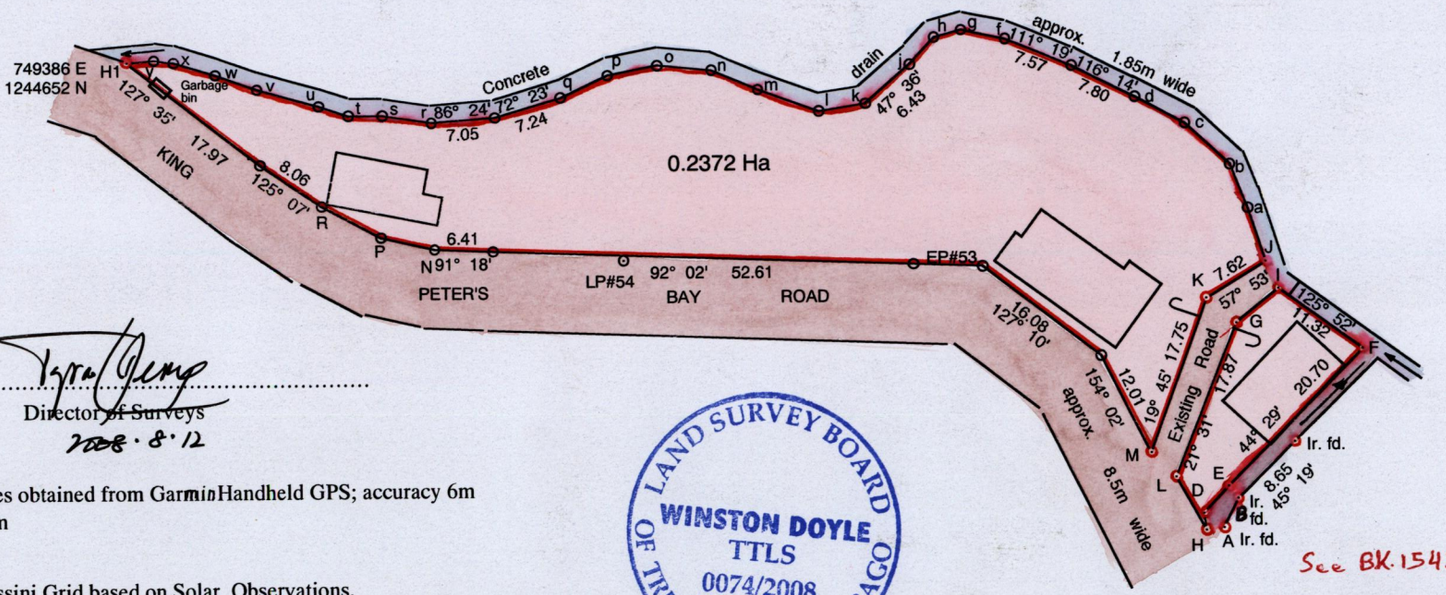

Line	Brg.	Dist.
H - D	350° 06'	1.82
D - E	42° 19'	4.19
I - G	230° 04'	5.83
L - H	151° 50'	6.73
J - a	342° 38'	5.99
a - b	338° 55'	5.20
b - c	313° 17'	6.47
c - d	300° 31'	6.10
f - g	282° 38'	5.07
g - h	253° 54'	2.86
h - j	222° 23'	3.95
k - l	263° 26'	5.07
l - m	288° 35'	7.18
m - n	291° 49'	5.36
n - o	277° 10'	5.91
o - p	257° 09'	5.43
p - q	245° 57'	5.52
r - s	276° 39'	5.16
s - t	273° 36'	3.76
t - u	284° 32'	3.32
u - v	286° 47'	6.89
v - w	290° 02'	4.87
w - x	284° 35'	4.71
x - y	277° 23'	1.99
y - H1	264° 07'	2.99
R - P	119° 08'	7.20
P - N	102° 22'	6.00
A - B	28° 12'	3.53
M - L	132° 44'	3.62
I - J	336° 39'	3.10
H—A	79° 52'	1·82

Cassini Grid North

Approved .....
Director of Surveys
2008. 8. 12

UTM coordinates obtained from Garmin Handheld GPS; accuracy 6m
Naparima Datum

Bearings are Cassini Grid based on Solar Observations.

LAND SURVEY BOARD OF TRINIDAD AND TOBAGO
WINSTON DOYLE
TTLS
0074/2008

See BK. 1543 : 15, 16

SCALE 1 : 750
Distances are in metres

- Denotes Iron Put unless otherwise stated
- Denotes Peg Put unless otherwise stated

PLAN of a Parcel of land coloured pink in the Ward of Tobago
Containing zero point two three seven two hectares
Surveyed by me, with due authority, on 4th December 2007 for Viola Alexander
In accordance with regulation 25 (1) of the Land Surveyors' Regulations 1998,
I certify that this plan is correct.

Checked by 11/8/08
Entered 2.7.2014

..... Trinidad & Tobago Land Surveyor 18th March 2008

1543

176