R.P.O. Vol. 11 Fol. 53
C.T. Vol. 489 Fol. 435
U.P.I.N.

Plan Filed in C.T. Vol. 1896 Fol. 471

Ward of Pointe a Pierre
County of Victoria
Cadastral Sheet D.22.I.J.&M.
53.B. & 53.C.
2/d & 4/b 1/c & 3/a

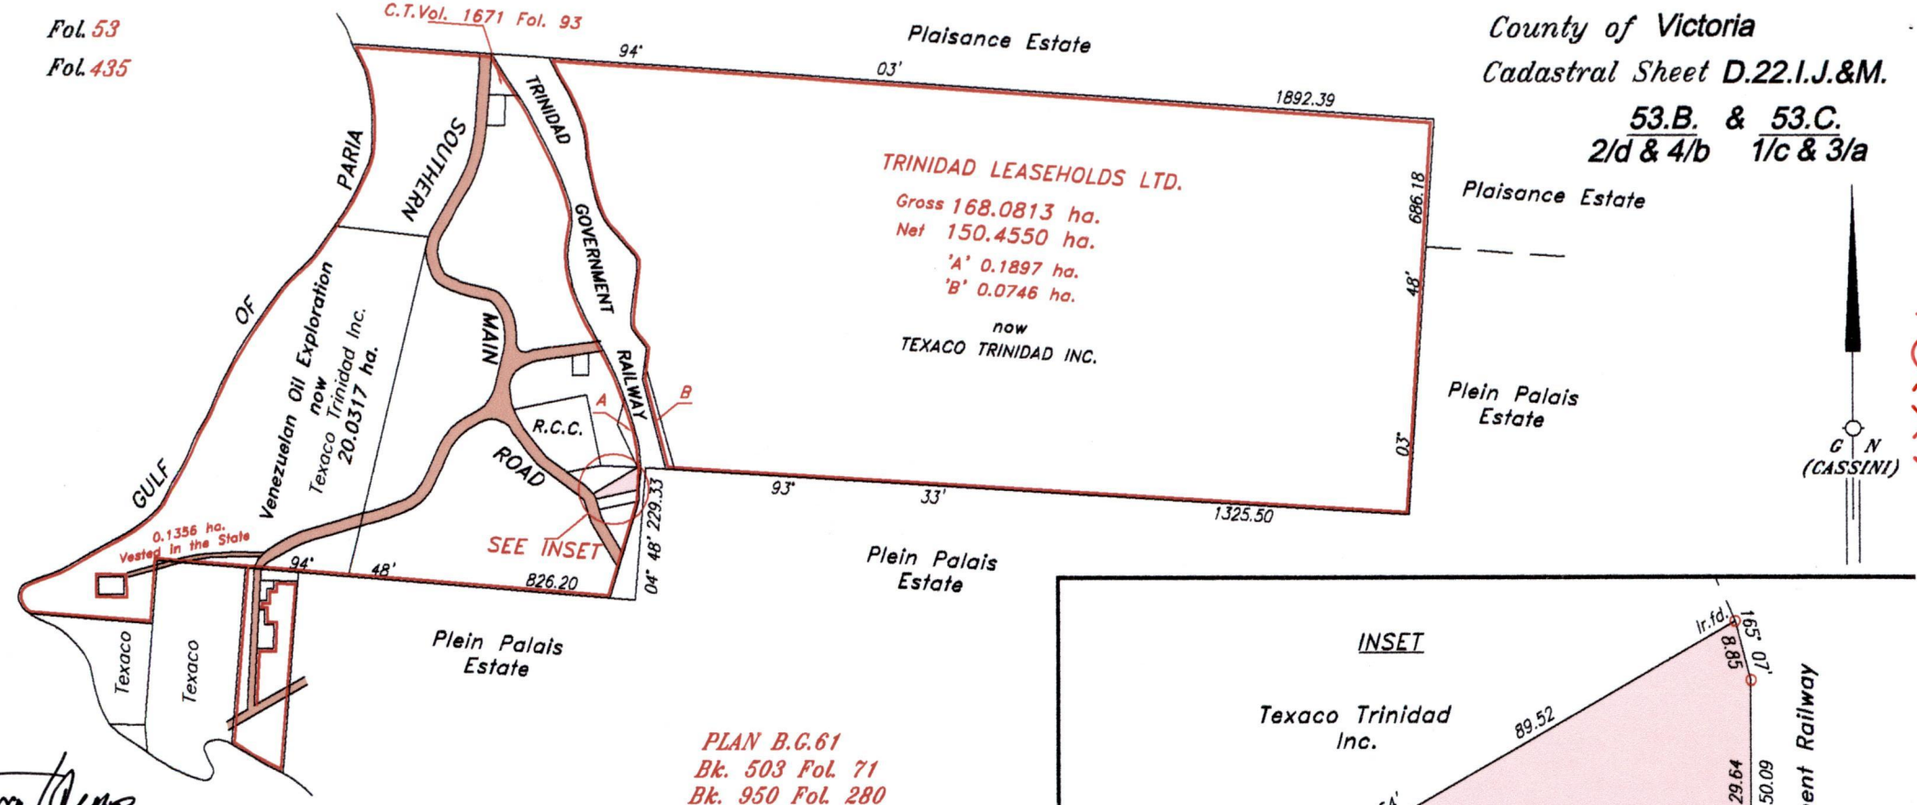


LAND SURVEY BOARD OF TRINIDAD AND TOBAGO
GERALD LEWIS
TTLS
0066/2007

PLAN B.C.61
Bk. 503 Fol. 71
Bk. 950 Fol. 280

Approved .....
Director of Surveys 2007.05.28

SCALE 1/12000

○ Denotes Iron put except stated otherwise

Bearings are Cassini Grid based on Solar Observations Distances are in metres

Plan of a Parcel of land coloured pink in the Ward of Pointe a Pierre
Containing one thousand nine hundred and seventy six point three square metres
Surveyed by me, with due authority, in January 1996
In accordance with Regulation 25 (1) of the Land Surveyors' Regulations 1998,
I certify that this plan is correct.

Checked by..... 23/5/97

.....

Entered by .....

Trinidad & Tobago Land Surveyor.....13/01/.....2007

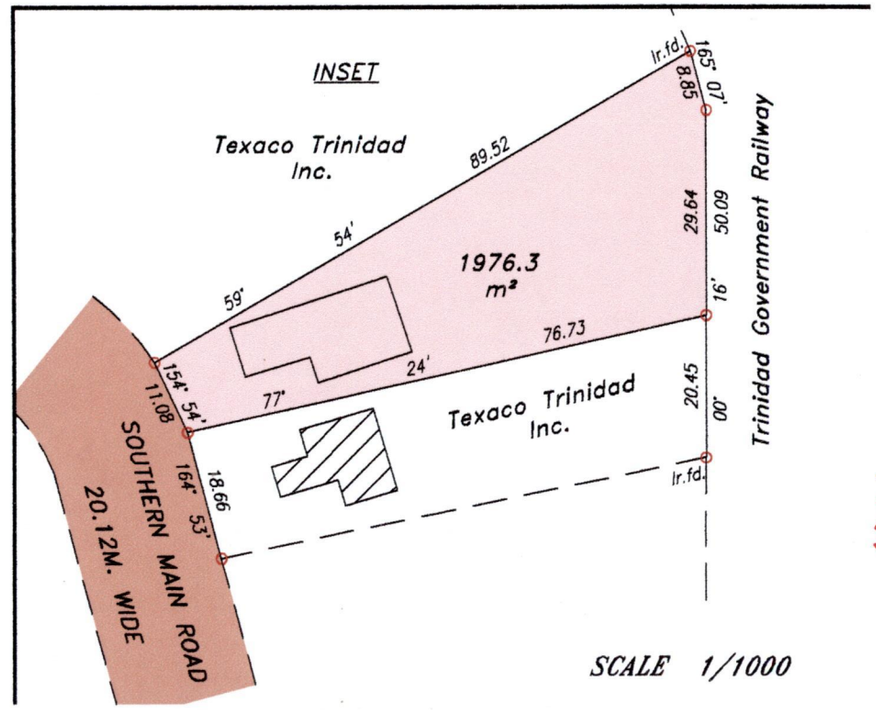


SCALE 1/1000

1386

1183