R.P.O. Vol. 57 *Fol.* 457
C.T. Vol. 493 *Fol.* 349

Ward of Moruga
County of Victoria
Cadastral Sheet G.20.H., 74C

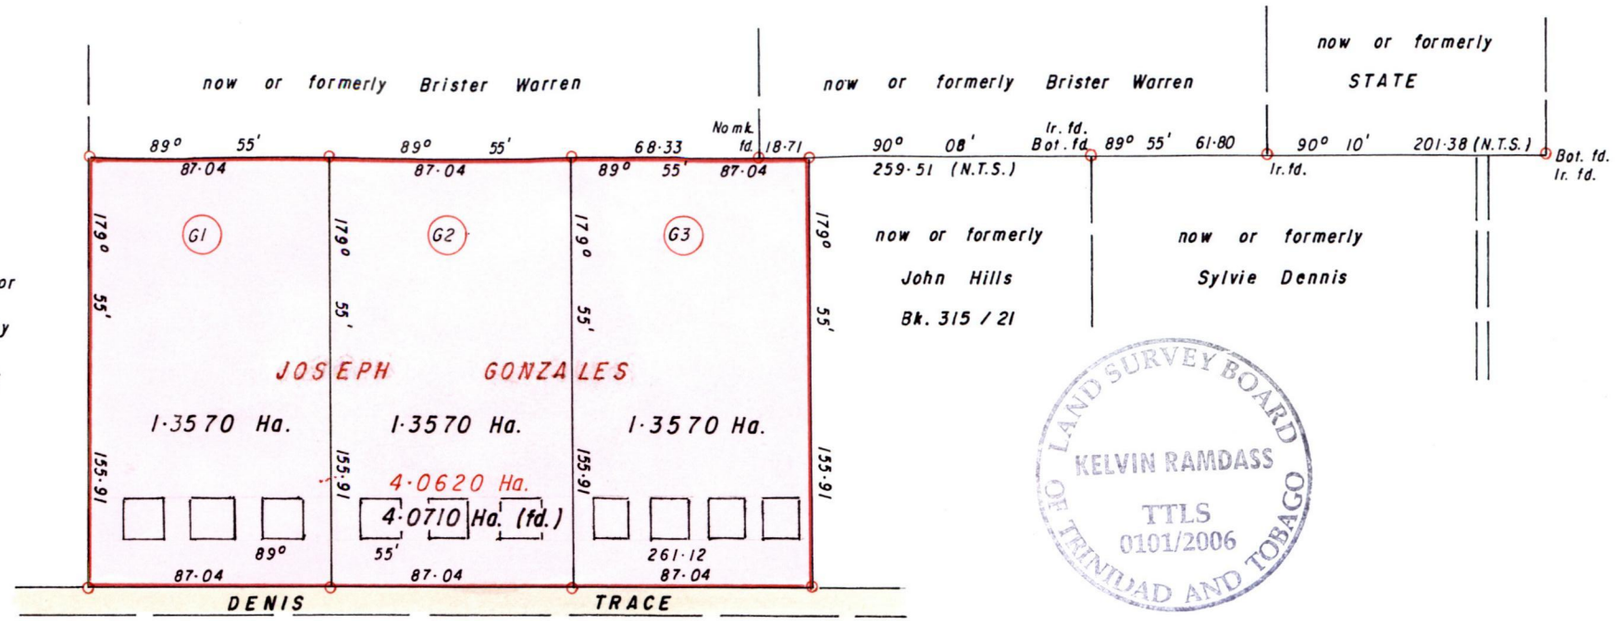

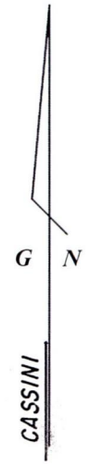

Approved .....
Director of Surveys
2007.06.05

Bearings are Cassini Grid based on Solar Obs

SCALE 1/2500

Distances are in METRES

○ *Denotes Iron put unless otherwise stated*

PLAN of 3 *Parcels of land coloured* PINK *in the Ward of* Moruga
Containing together four point zero seven one zero *hectares*
Surveyed by me, with due authority, in July 2005
In accordance with Regulation 25 (1) of the Land Surveyors' Regulations 1998, I certify that this plan is correct.

Checked by ..... 10/4/06 ..... Kelvin Ramdass

Entered .....

Trinidad and Tobago Land Surveyor ..... 10/10/ .....*2006*.

13386

127