3GP

RPO: 25 – 2007/2/22
W. Ramcharan

R.P.O. Vol.7 Fol.435
CT Vol.2834 Fol.187

Cadastral Sheet B.23.M. 24D/1/d
Ward of Cunupia
County of Caroni

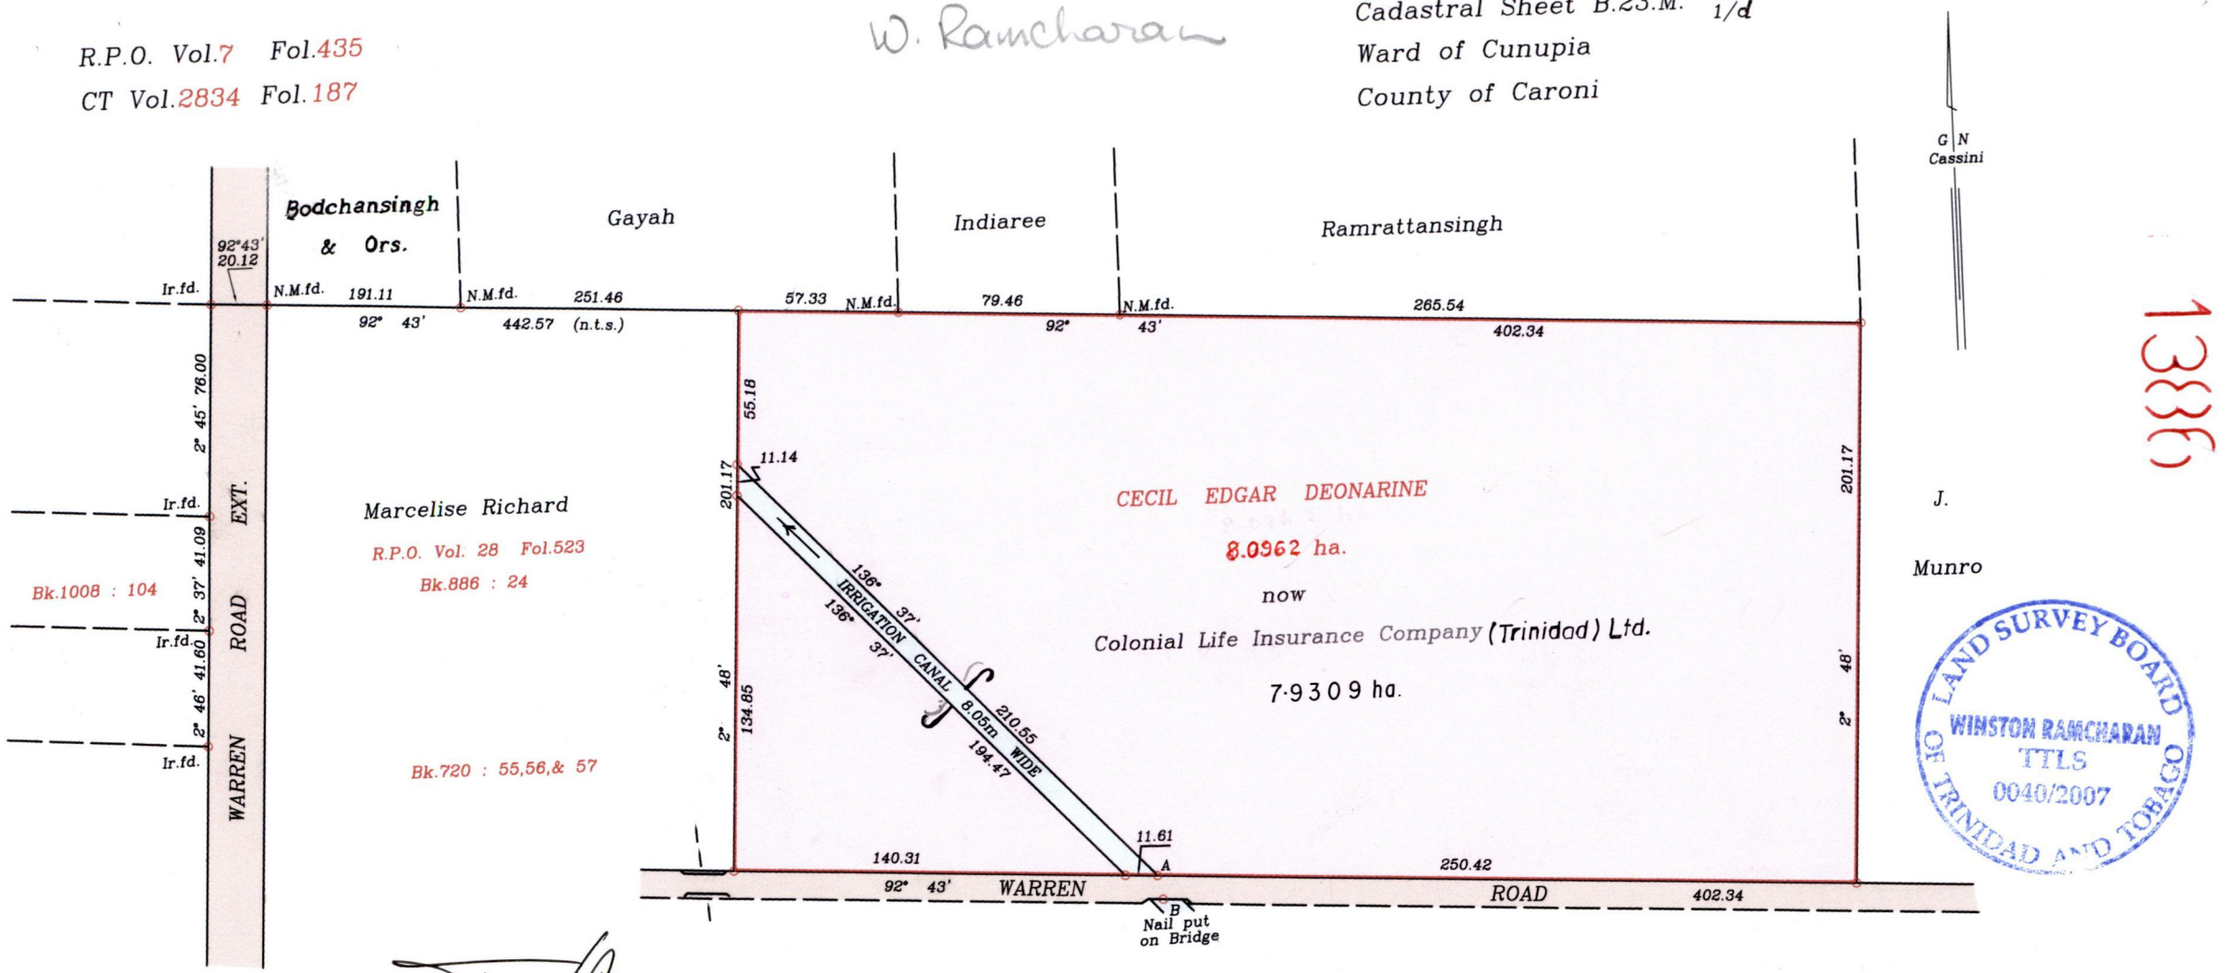

LAND SURVEY BOARD OF TRINIDAD AND TOBAGO
WINSTON RAMCHARAN
TTLS
0040/2007

Approved.....
Director of Surveys
2007-06-18

SCALE: 1/2500
Distances are in metres

A–B 169° 08' 8.72
Bearings are based on Solar Observations
○ Denotes Iron put unless otherwise stated

PLAN of a parcel of land coloured pink in the Ward of Cunupia
Containing seven point nine three zero nine hectares
Surveyed by me, with due authority, in January 2007
In accordance with Regulation 25 (1) of the Land Surveyors' Regulations 1998,
I certify that this plan is correct.

Winston Ramcharan

Entered on .....
Checked by..... 24/5/07

Trinidad & Tobago Land Surveyor 21st February 2007

1386

131