R.P.O. Vol. 50 Fol. 681

C.T. Vol. 2489 Fol. 145

See Bk.909 fol 121

Cadastral Sheet G.12.B. 63D/2/b

Ward of Siparia

County of St.Patrick.

Parcel 3

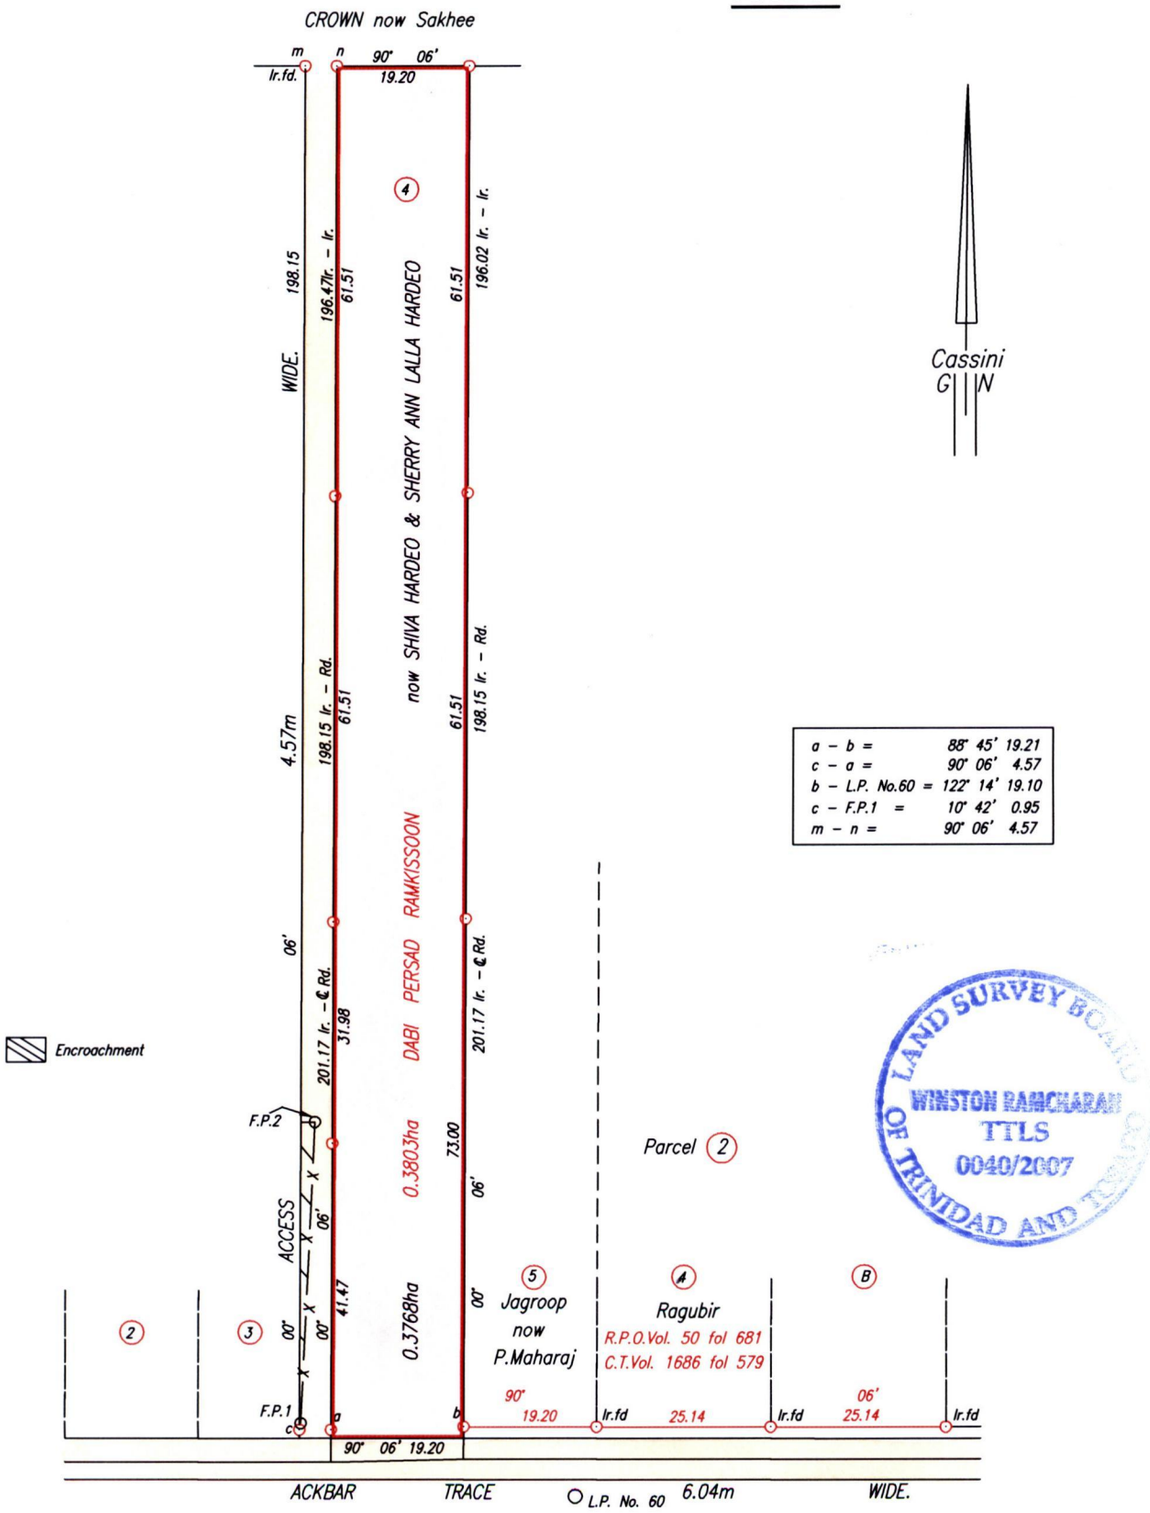

Approved . . . . . .

Director of Surveys

2007 6.22

SCALE 1:1000

Distances are in metres

○ Denotes Iron put except otherwise stated.

Bearings are Cassini Grid based on Solar Observations.

PLAN of a Parcel of land coloured pink in the Ward of Siparia

Containing three thousand, seven hundred and sixty seven point nine square metres.

Surveyed by me, with due authority, in December, 2006

In accordance with Regulation 25(1) of the Land Surveyors' Regulations 1998,

I certify that this plan is correct.

Checked by. . . . . .

Entered . . . . . Trinidad & Tobago Land Surveyor . . . . . 30th January . .2007