1583

13386

R.P.O. Vol. 125 Fol. 651

C.T. Vol. 1296 Fol. 435

C.T. Vol 5480 Fol. 509

Ward of Siparia

County of St. Patrick

Cadastral Sheet (G.17.B) 73.A / 2/a

STATE

(WATER RESERVE)

Vide Bk.1035 fol.131

B. Lall

STATE

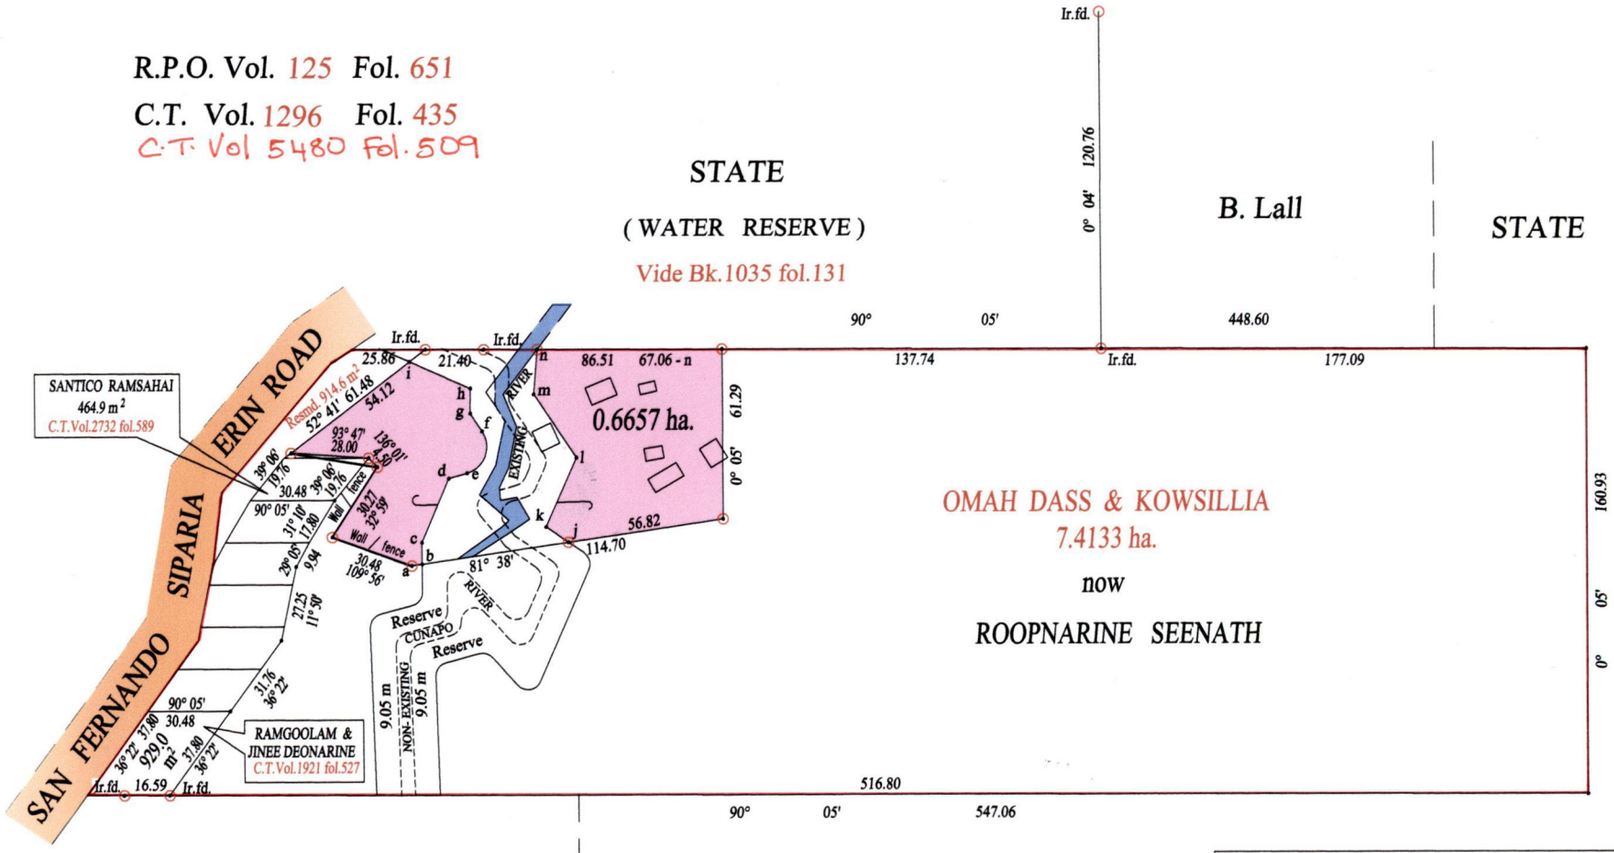

f	
16.18	0.00
12.14	3.27
8.09	4.12
4.05	3.27
e	0.00
e	20° 22'

STATE

G N

CASSINI

now or formerly
L. Ravello

STATE

Vide Bk.1014 fol.110

Vide Bk.1128 fol.212

a - b	81° 38'	3.82	j - k	304° 20'	9.83
b - c	0° 00'	7.85	k - L	24° 10'	27.40
c - d	23° 29'	25.21	L - m	326° 21'	27.56
d - e	74° 23'	6.97	m - n	5° 01'	16.23
e - f	20° 22'	16.18			
f - g	326° 21'	7.74			
g - h	0° 36'	8.99			
h - i	293° 33'	24.19			

Approved .....
Director of Surveys
2007.7.12

○ Denotes Iron put except stated otherwise.

SCALE : 1:2500

Note: Bearings are cassini grid based on solar observations

Distances are in metres

PLAN of a Parcel of land coloured pink in the Ward of Siparia
Containing zero point six six five seven hectare
Surveyed by me, with due authority, in April 2005
In accordance with Regulation 25 (1) of the Land Surveyors' Regulations 1998,
I certify that this plan is correct.

LAND SURVEY BOARD OF TRINIDAD AND TOBAGO
REYNOLD BHIKARRY
TTLS
0099/2007

Checked by .....

Entered on ..... Trinidad & Tobago Land Surveyor 6th July 2007