1386/29

Plan Filed in C.T. Vol. 1896 Fol. 471

R.P.O. Vol. 11 *Fol.* 53
C.T. Vol. 489 *Fol.* 435
U.P.I.N.

Ward of **Pointe a Pierre**
County of **Victoria**
Cadastral Sheet **D.22.I.J.&M.**
53.B. & 53.C.
2/d & 4/b 1/c & 3/a

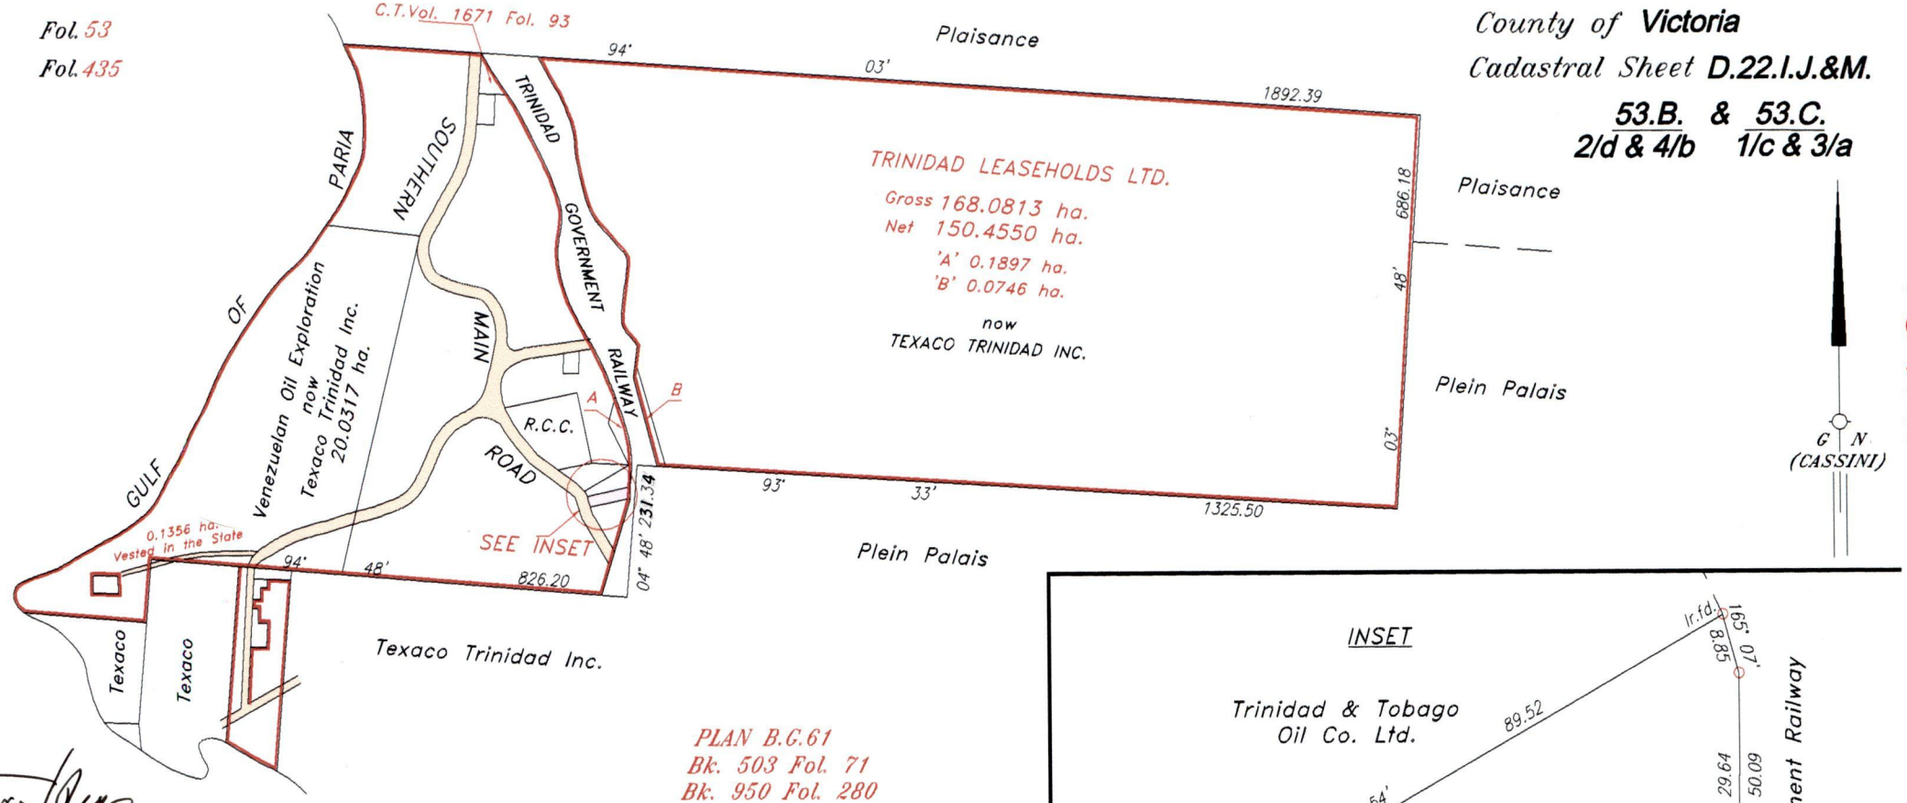

PLAN B.C.61
Bk. 503 Fol. 71
Bk. 950 Fol. 280

Approved .....
Director of Surveys 2007-02-06

SCALE 1/12000

○ *Denotes Iron put except stated otherwise*

Bearings are Cassini Grid based on Solar Observations *Distances are in metres*

Plan of a Parcel of land coloured pink in the **Ward of Pointe a Pierre**
Containing **one thousand four hundred and thirty point five square metres**
Surveyed by me, with due authority, in **January 1996**
In accordance with Regulation 25 (1) of the Land Surveyors' Regulations 1998, I certify that this plan is correct.

Checked by MM 23/1/07

Entered by .....

Trinidad & Tobago Land Surveyor 7/01/ 2007

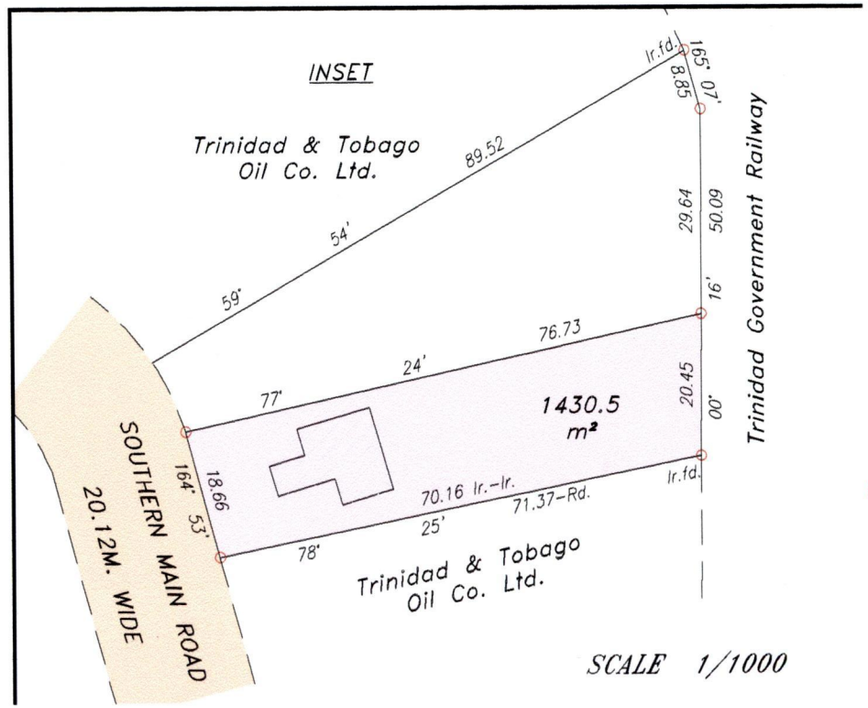

SCALE 1/1000

1386

29