U.P.R.N No.....

R.P.O Vol 220 Fol. 581

C.T. Vol 5334 Fol. 3

Process ID# 42940

Cadastral Sheet C.23.J 26A / 4/d

Ward of Manzanilla

County of St.Andrew

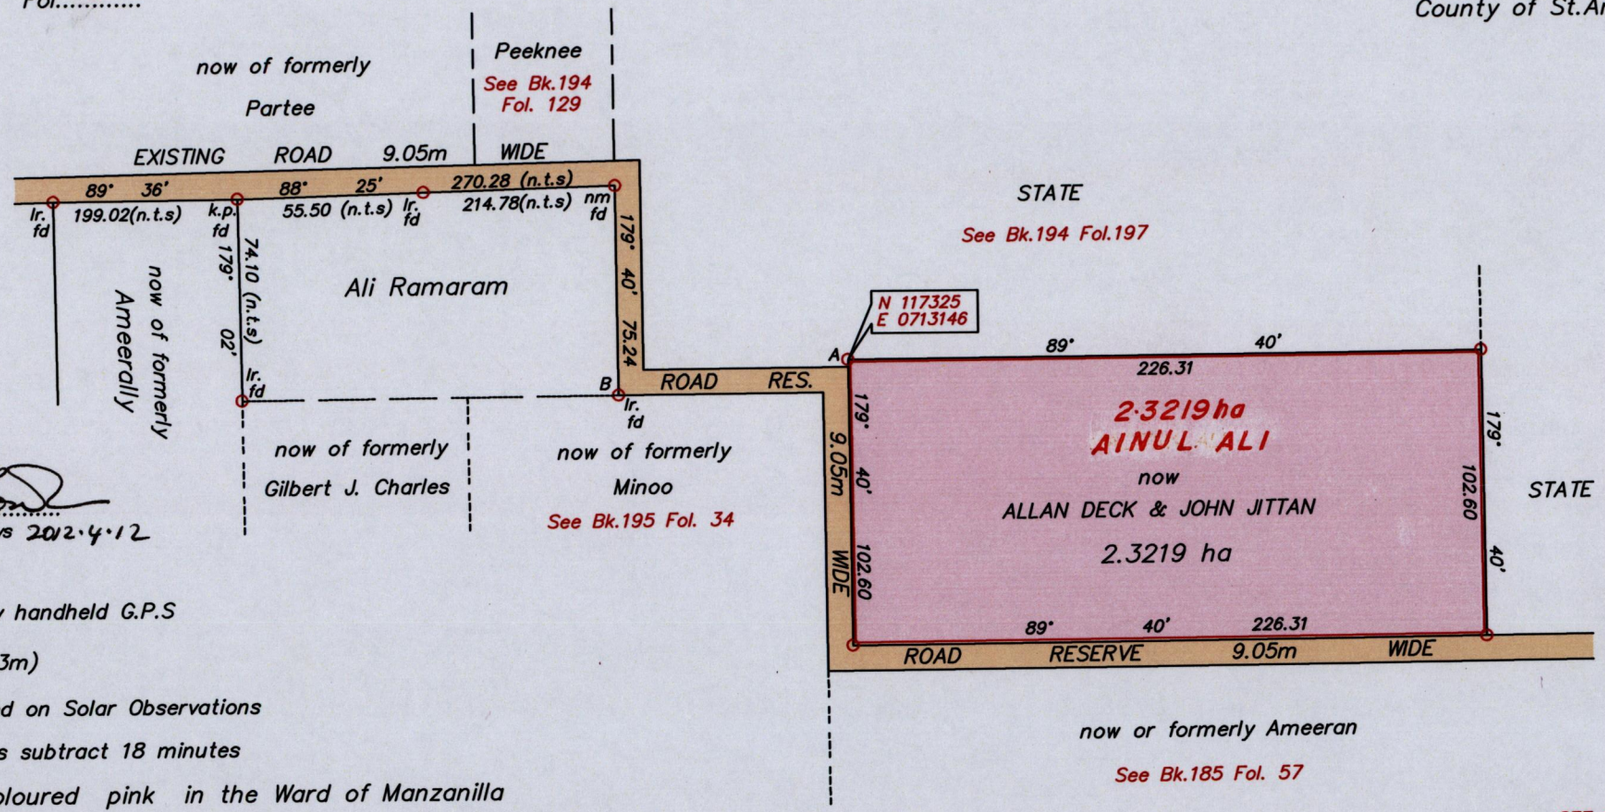

1305

Approved by.....
Director of Surveys 2012.4.12

LAND SURVEY BOARD OF TRINIDAD AND TOBAGO
HUGO SOMARRIBA
TTLS
0029/2011

Note: Co–ordinates obtained by handheld G.P.S

W.G.S 84 U.T.M. Zone 20 (+/–3m)

Bearings are Cassini Grid based on Solar Observations

Note : To obtain U.T.M bearings subtract 18 minutes

Plan of a Parcel of land coloured pink in the Ward of Manzanilla

Containing two point three two one nine hectares

Surveyed by me, with due authority, in March 2011

In accordance with Regulation 25 (1) of the Land Surveyors' Regulations 1998,

I certify that this plan is correct.

Checked by. MMC 10/4/2012

.....

Entered on CMLS 31-07-2012

Trinidad and Tobago Land Surveyor.....2011

SCALE 1/2500

Distances are in metres

O Denotes Iron put except where otherwise stated

1993