1395/20

1395 20

R.P.O. Vol. Fol.

C.T. Vol. 3952 Fol. 425

Process ID# 38127

Cadastral Sheet D.12.G. 43C/1/b

Ward of Couva

County of Caroni

Couva,

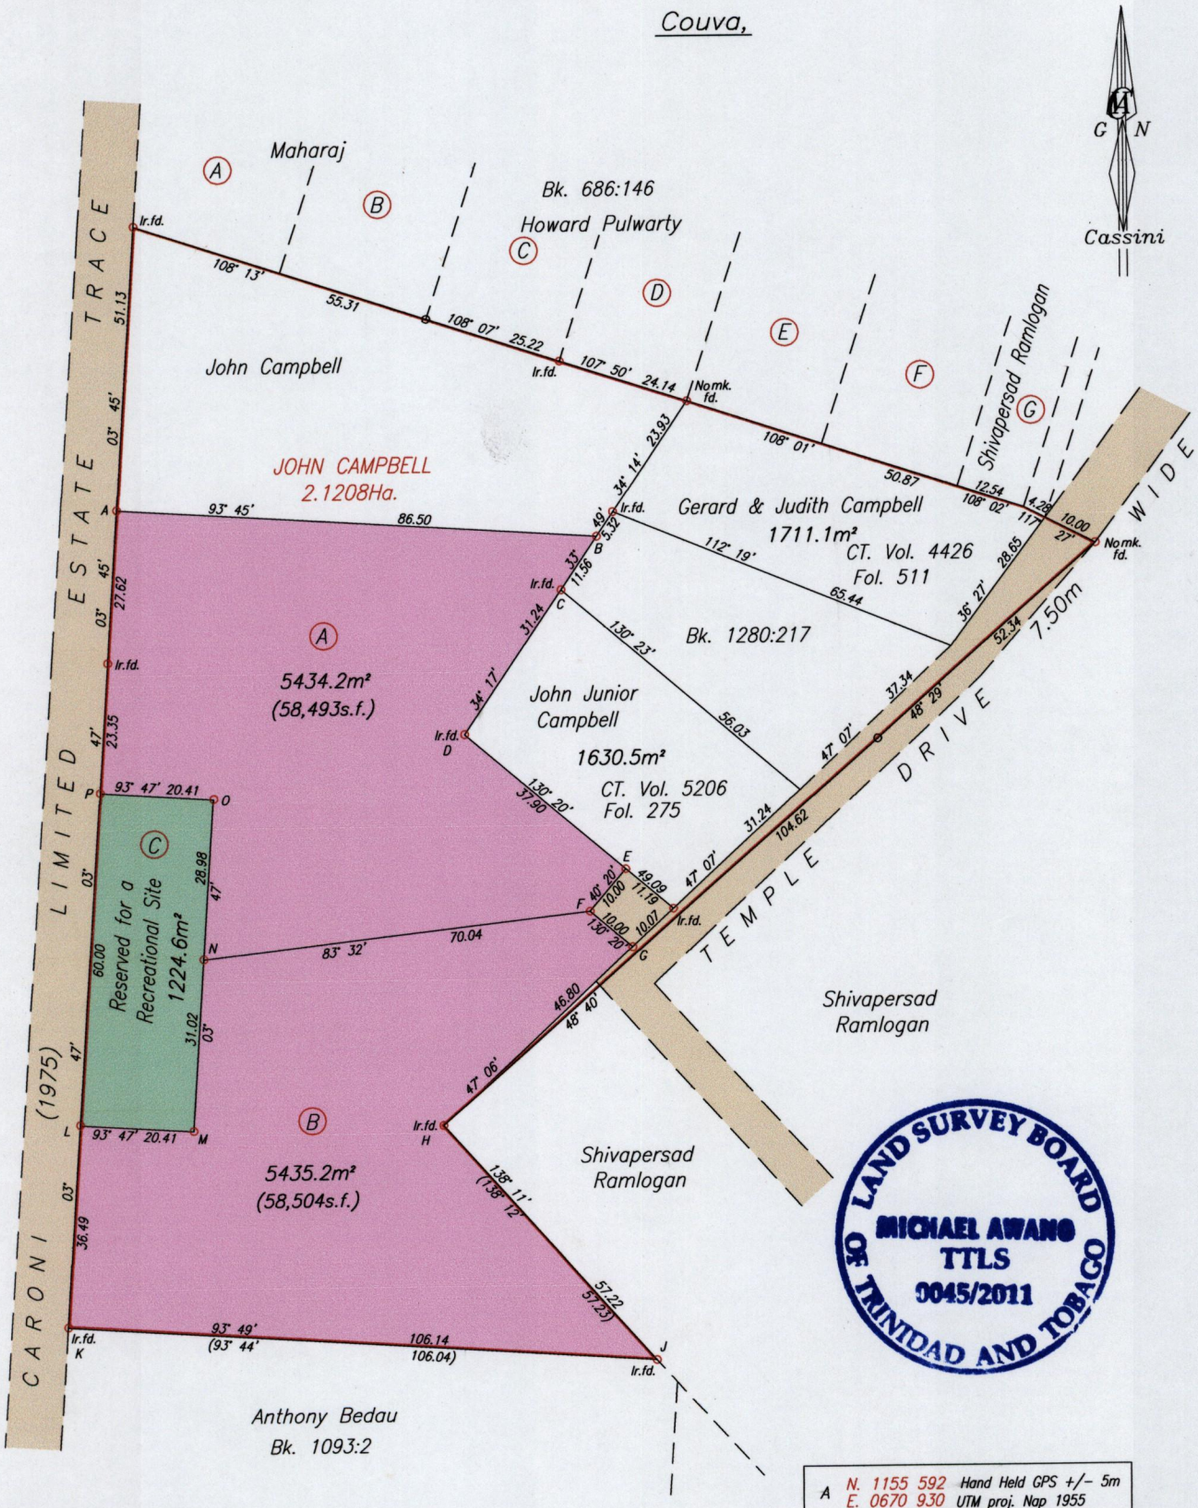

A	N. 1155 592	Hand Held GPS +/- 5m
	E. 0670 930	UTM proj. Nap 1955
J	N. 1155 438	Hand Held GPS +/- 5m
	E. 0671 028	UTM proj. Nap 1955

LAND SURVEY BOARD OF TRINIDAD AND TOBAGO
MICHAEL AWANG
TTLS
0045/2011

Approved

Director of Surveys 2011.10.5

SCALE 1/1250

Distances are in metres

○ Denotes Iron Put unless otherwise stated

Bearings are Cassini Grid based on Solar Observations

PLAN of 2 Parcels of land coloured pink in the Ward of Couva

Containing together one zero eight six nine point four square metres

Surveyed by me, with due authority, in February 2009 for Darrell Campbell & Others

In accordance with Regulation 25 (1) of the Land Surveyors' Regulations 1998,

I certify that this plan is correct.

Checked by 2011.09.20

Entered on

Trinidad & Tobago Land Surveyor 11th August 2011.