PROCESS ID # 44645

R.P.O. Vol. 38 Fol. 687

C.T. Vol. 1640 Fol. 405

U.P.R.N. No.

Cadastral Sheet $\frac{34D}{2/d}$, D.8.K

Ward of Chaguanas

County of Caroni

Eli Emmanuel

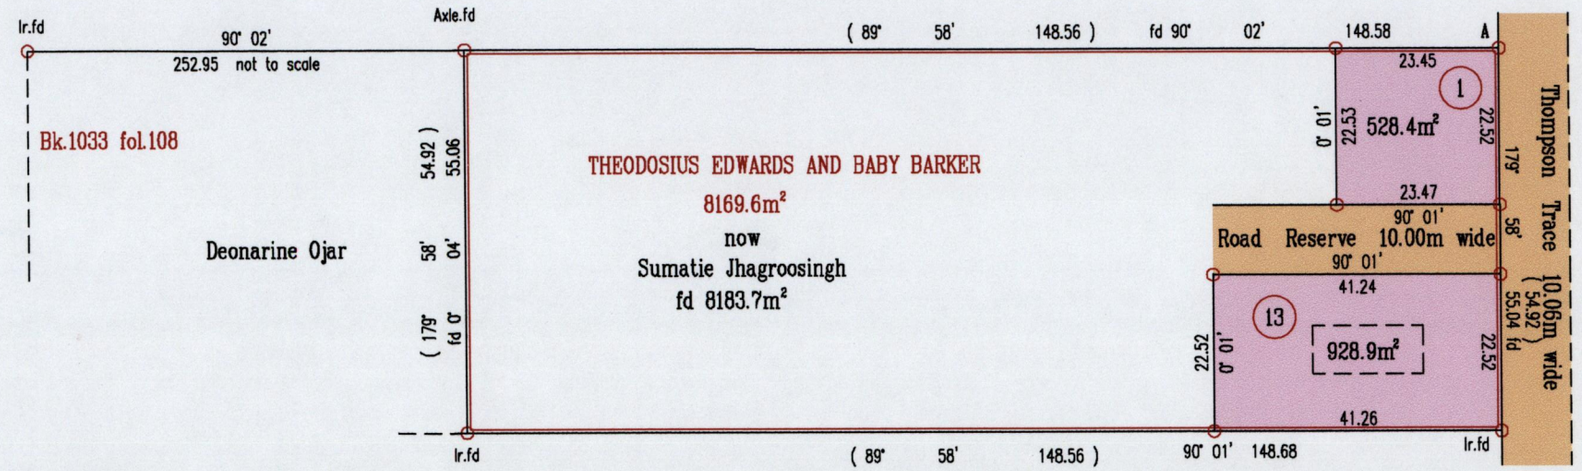

Now or formerly State

G.N

Cassini

Approved

Director of Surveys

2011.11.2

See Bk.970 fol.36

Irpt A

Coordinates scaled from ward Sheet
678880 mE, 1159750 mN
U.T.M. 20, Naparima 1955 datum
+/- 10 m

Bearings are Cassini Grid based on Solar Obs.

SCALE 1:1000

○ Denotes Iron Put unless otherwise stated

Distances are in Metres

Plan of 2 Parcels of land coloured pink in the Ward of Chaguanas

Containing together fourteen hundred and fifty seven point three square metres

Surveyed by me, with due authority, in April 2007

In accordance with Regulation 25(1) of the Land Surveyors' Regulations 1998, I certify that this plan is correct.

Checked by .....

Entered on CMIS 14-01-2013

.....

Trinidad & Tobago Land Surveyor ...6.../...06/... 2011

LAND SURVEY BOARD OF TRINIDAD AND TOBAGO
INDAR RAGOO
TTLS
0086/2011

Z:\laptop 1 HD\T\tompson\L&S Drg.dwg

1395

37

1395/87