1395/67 67

REMAINING PORTION

PROCESS ID # 42935

R.P.O. Vol. 2 Fol. 226

C.T. Vol. 883 Fol. 533

Ward of Manzanilla

County of St.Andrews

Cadastral Sheet C.22.K&O 25F / 2/b

Ref. Bks. 980:144 & 142
1238:172
1200:126 J.B.67
168:205

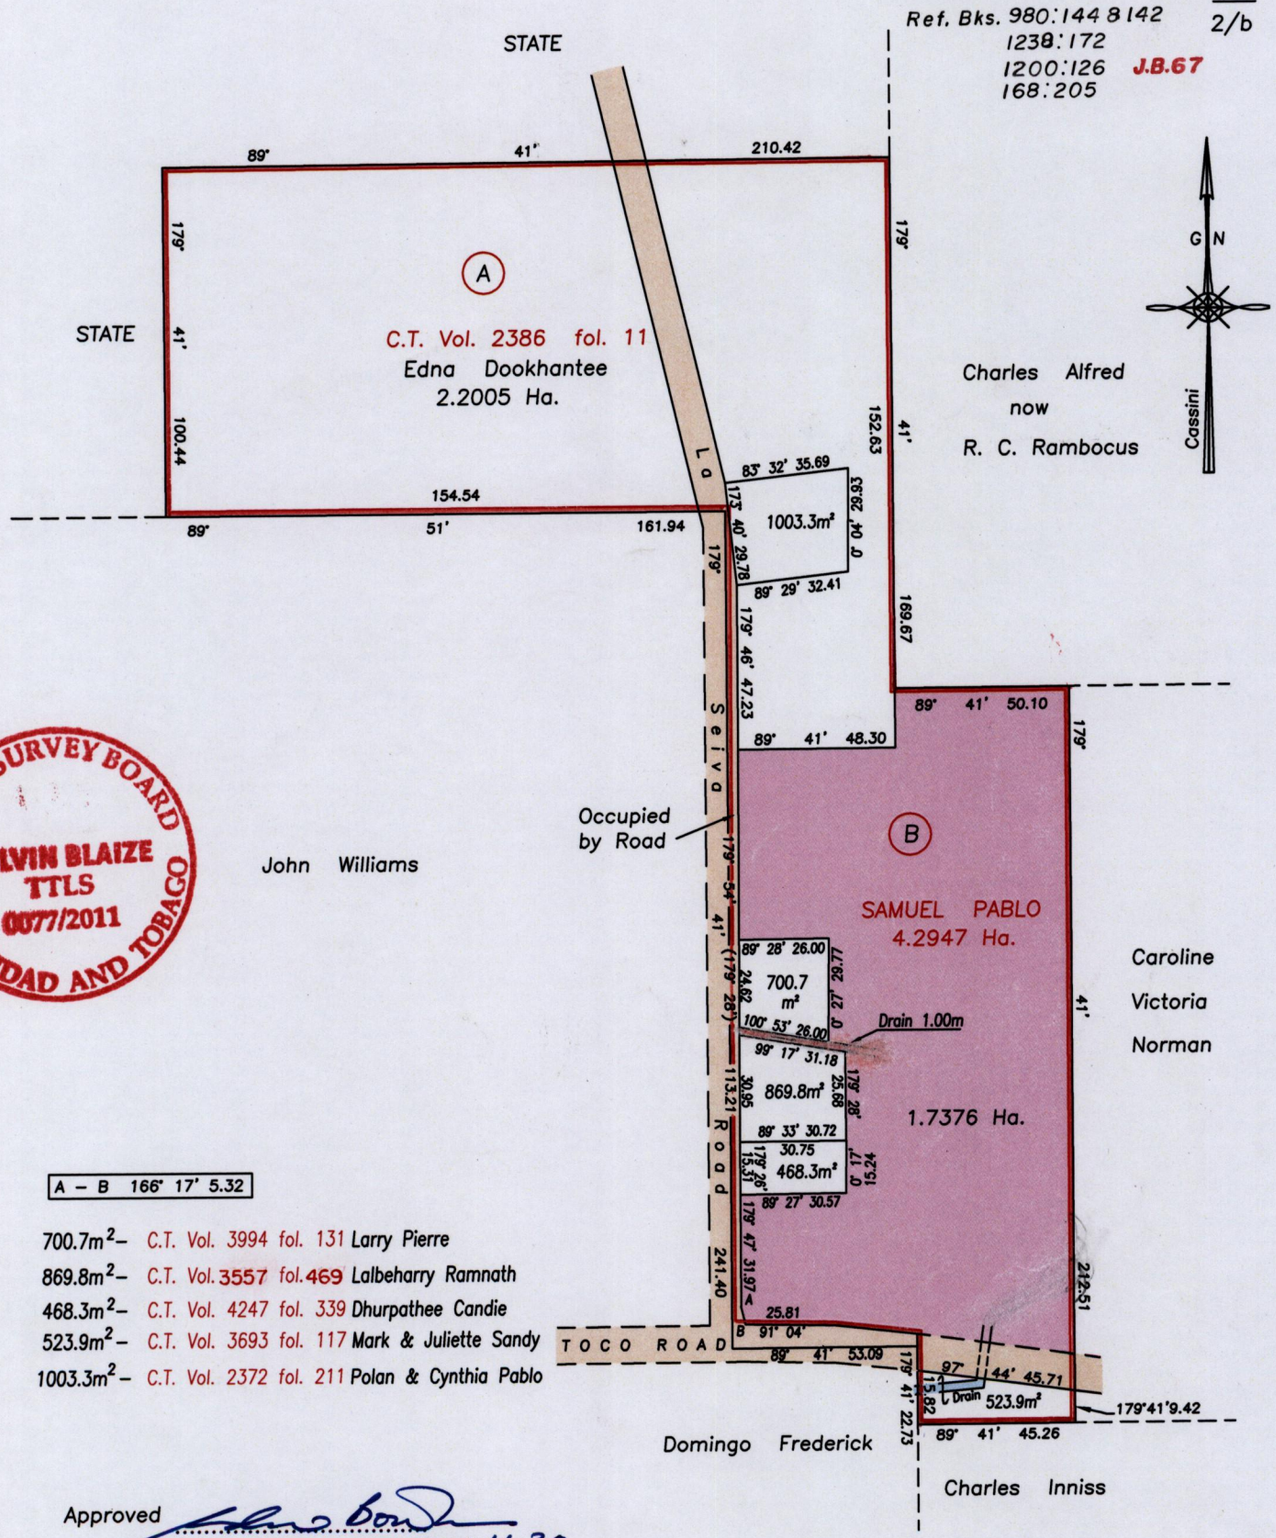

A – B 166° 17' 5.32

700.7m²– C.T. Vol. 3994 fol. 131 Larry Pierre
869.8m²– C.T. Vol. 3557 fol. 469 Lalbeharry Ramnath
468.3m²– C.T. Vol. 4247 fol. 339 Dhurpathee Candie
523.9m²– C.T. Vol. 3693 fol. 117 Mark & Juliette Sandy
1003.3m²– C.T. Vol. 2372 fol. 211 Polan & Cynthia Pablo

LAND SURVEY BOARD OF TRINIDAD AND TOBAGO
COLVIN BLAIZE
TTLS
0077/2011

Approved .....
Director of Surveys 2011.11.30

Scale 1/2000
Distances are in metres

Bearing are Cassini Grid based on solar observations

This is a true copy of a diagram of four point two nine four seven hectares, originally transferred to SAMUEL PABLO showing a portion coloured pink and containing one point seven three seven six hectares being the remainder after six previous transfers of another portion of the land

In accordance with Regulation 25(1) of the Land Surveyors' Regulations 1998, I certify that this plan is correct.

Checked by..... 29/11/11

Entered on GMS 23-01-2013

Trinidad & Tobago Land Surveyor 19/12/2011