1395

VESTING ORDER

County of Victoria
Ward of Ortoire
Cadastral Sheet G.5.M., 54E
3/d

R.P.O. VOL. 118 FOL.399

Process ID# 37011

A.E.45
BK. 343 FOL. 29
S.O. 91/03

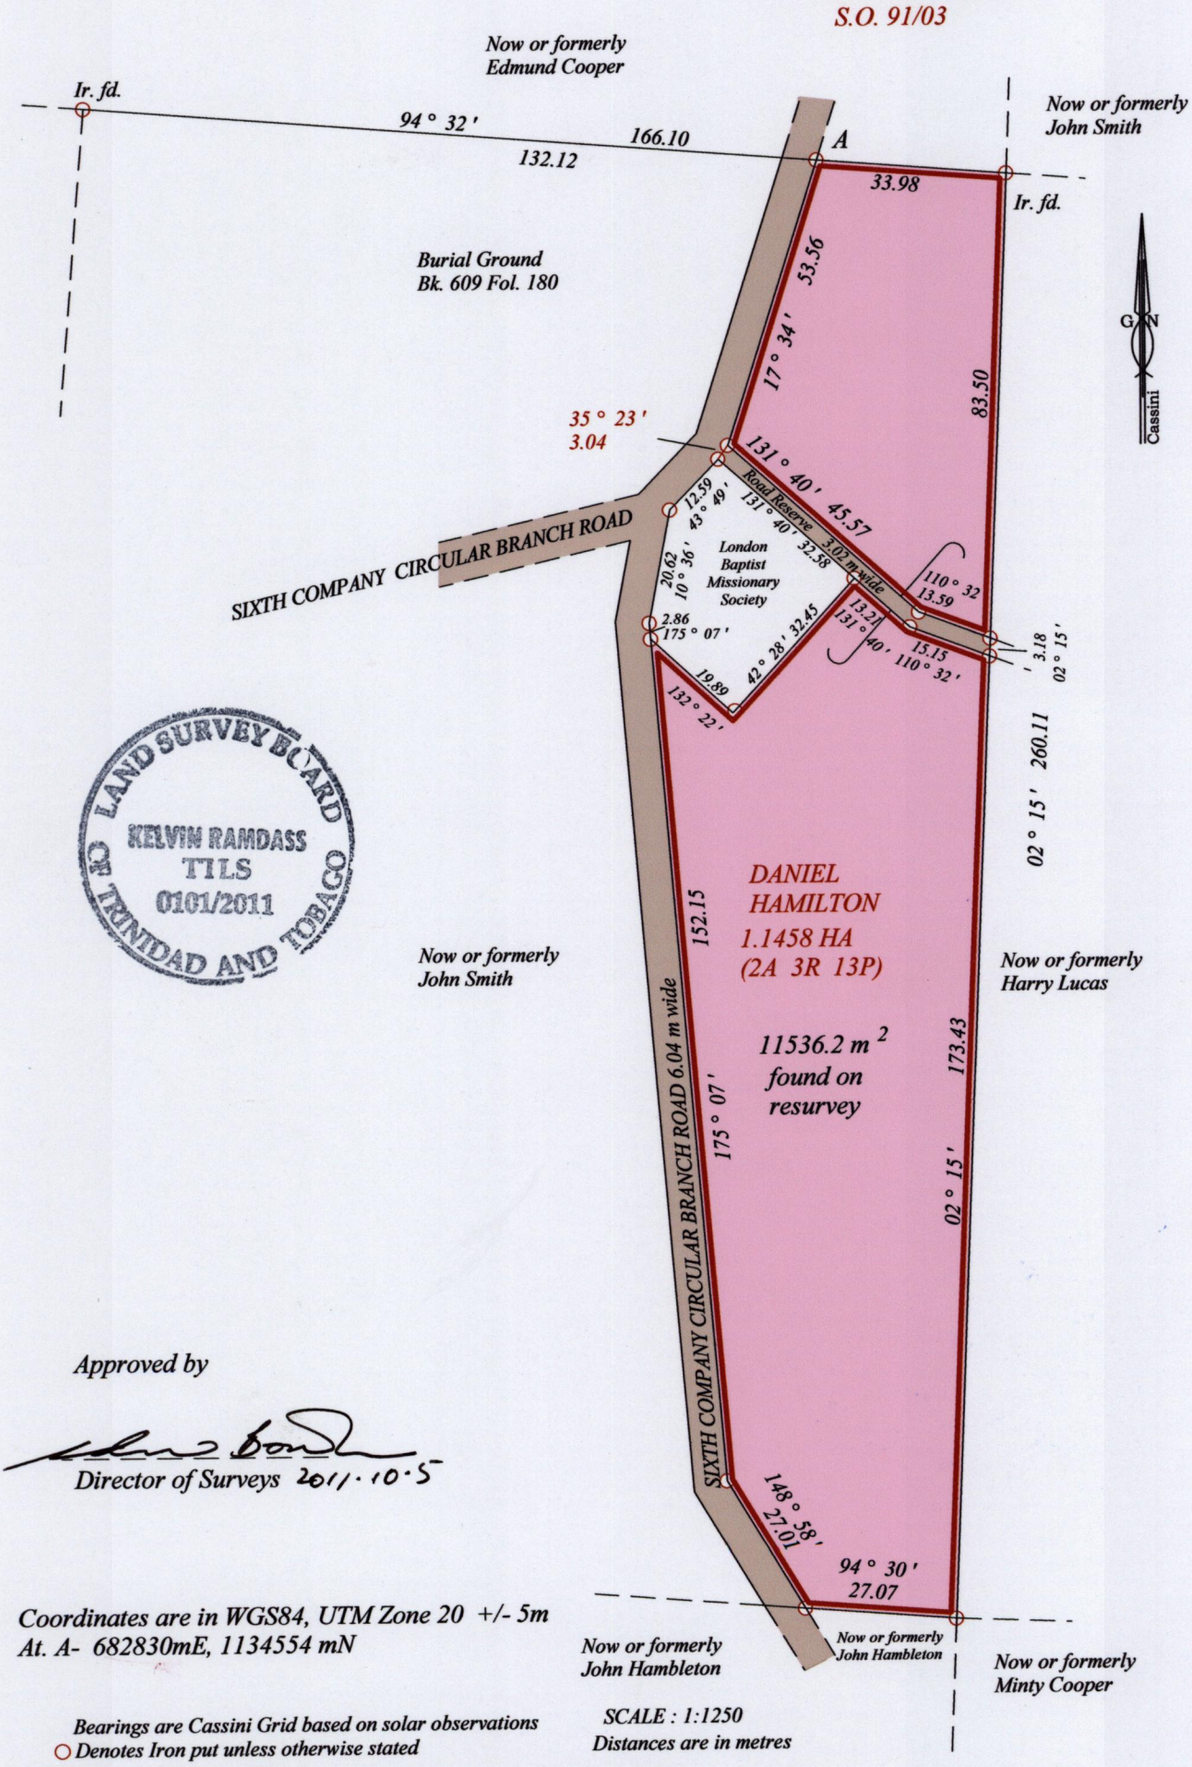

Approved by

Director of Surveys 2011.10.5

Coordinates are in WGS84, UTM Zone 20 +/- 5m
At. A- 682830mE, 1134554 mN

Bearings are Cassini Grid based on solar observations
○ Denotes Iron put unless otherwise stated

SCALE : 1:1250
Distances are in metres

Plan of a parcel of land coloured PINK in the Ward of Ortoire
Containing Eleven thousand five hundred and thirty six point two square metres
Surveyed by me, with due authority, in January 2011 for a vesting order for Claratina Thomas
In accordance with Regulation 25(1) of the Land Surveyors' Regulations 1998,
I certify that this plan is correct.

Checked by 2011.09.20

Kelvin Ramdass 08/01/2011
Trinidad and Tobago Land Surveyor

Entered on