To be Consolidated

Ward of Savana Grande
County of Victoria
Cadastral Sheet D. 24. M. 54 D. / 3 / b

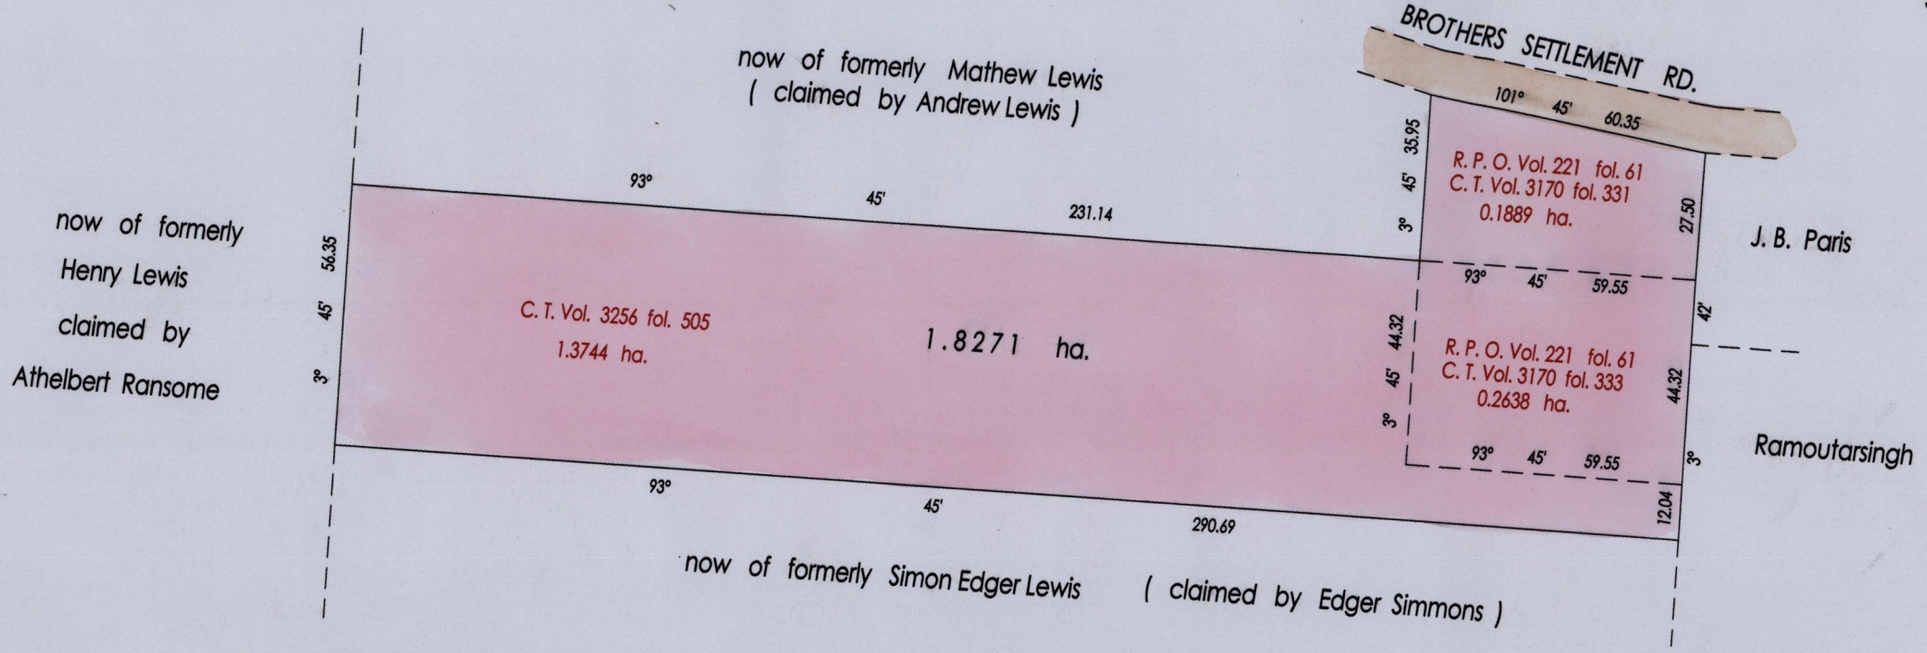

SCALE 1 : 1500

Approved ..... Director of Surveys 2008.1.23

Distances are in Metres

PLAN of 3 Parcels of land coloured pink in the Ward of Savana Grande
Containing together one point eight two seven one hectares
Prepared by me, with due authority in, July 2007
In accordance with Regulation 25 (1) of the Land Surveyors' Regulations 1998,
I certify that this plan is correct.

Bk. 715 fol. 86, 194
Bk. 1159 fol. 177

LAND SURVEY BOARD OF TRINIDAD AND TOBAGO
HOLLIS J. EVERSLEY
TTLS
0013/2007

Checked by 2008.1.17

Entered on .....

Trinidad & Tobago Land Surveyor ..31st.. December ..2007

1414

1002