1183

1414

R.P.O. Vol. 156 Fol. 345
C.T. Vol. 3300 Fol. 415
U.P.R.N No.

REMAINING PORTION

Ward of Siparia
County of St. Patrick
Cadastral Sheet G.18. C.
73.C.
1/b

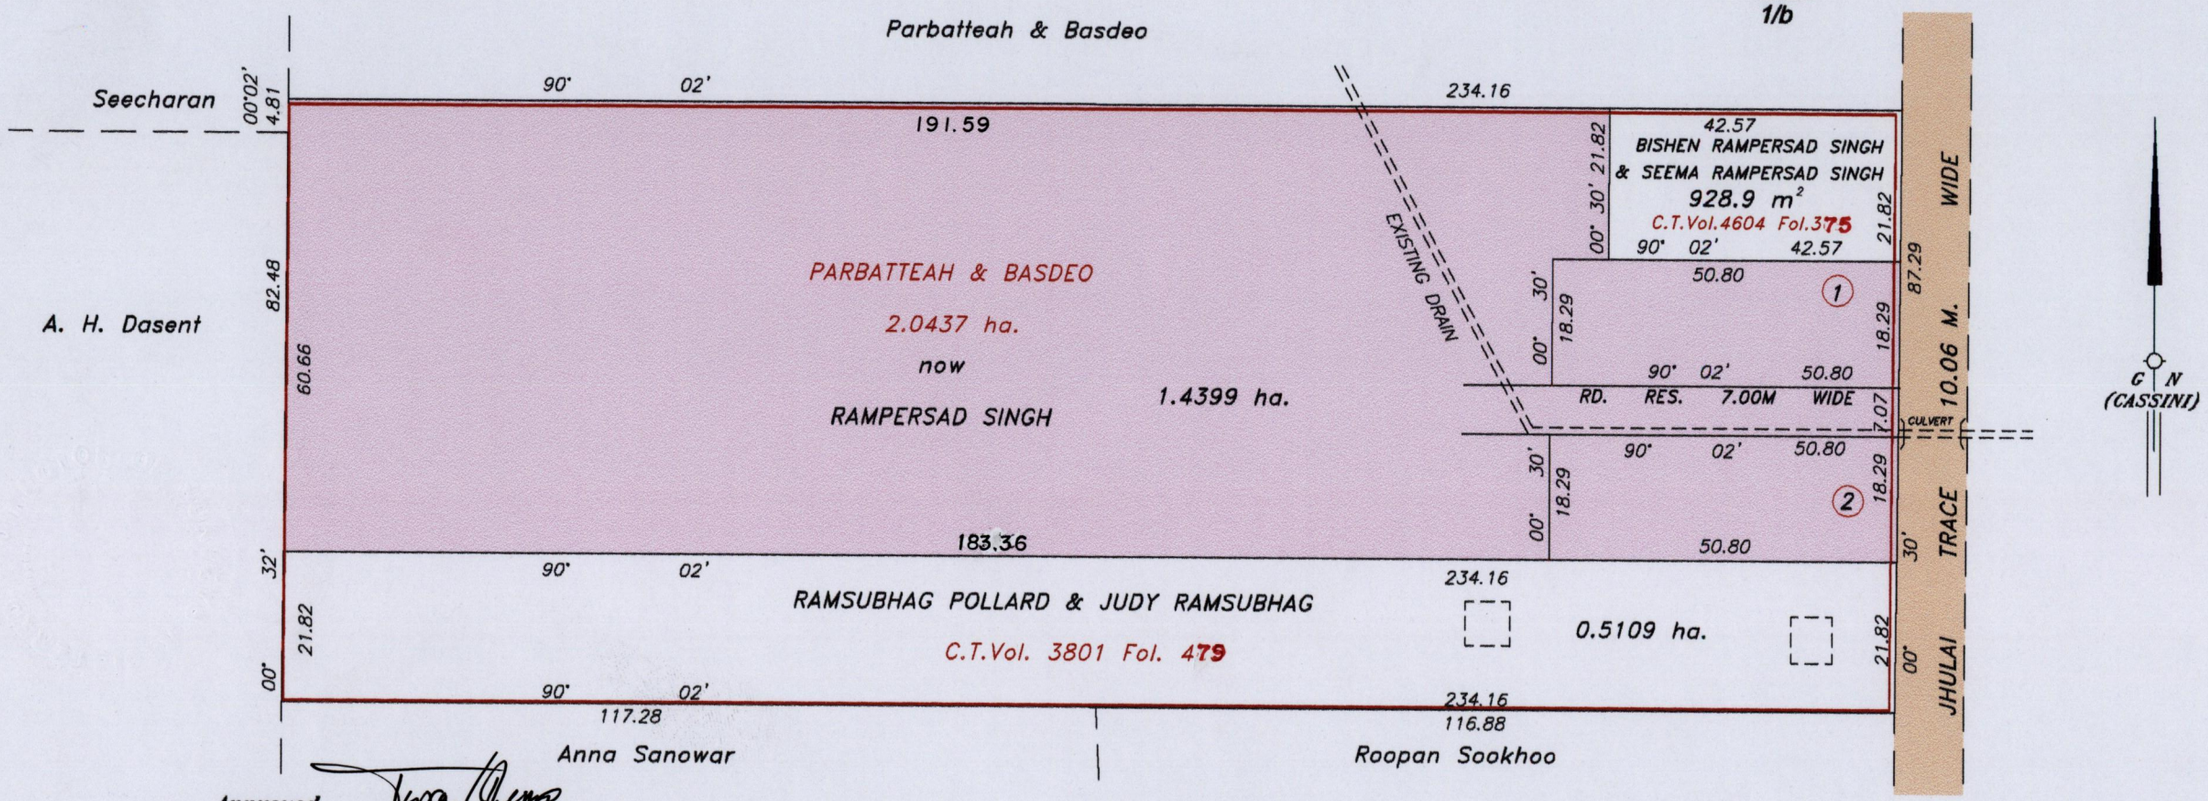

Approved .....
Director of Surveys 2008.02.28

SCALE 1/1000

Bk. 1227 Fol. 218
Bk. 399 Fol. 211

Note: Bearings are Cassinin Grid based on Solar Observation Distances are in metres

This is a true copy of a diagram of two point zero four three seven hectares originally, transferred to PARBATTEAH & BASDEO shewing a portion coloured pink and containing one point four three nine nine hectares being the remainder after (2) two previous transfers of other portions of land.

In accordance with Regulation 25 (1) of the Land Surveyors' Regulations 1998, I certify that this plan is correct.

Checked by MM 21/2/08

Entered .....

Trinidad & Tobago Land Surveyor.....16-04-.....2006

LAND SURVEY BOARD OF TRINIDAD AND TOBAGO
WINSTON J. SYLVESTER
TTLS
0030/2007