1414 1414/120 120

REDEFINITION PLAN

R.P.O. 22 Vol. 231
C.T. 2035 Vol. 321

Cadastral Sheet C.22.L 26A / 3/c
Ward of Turure
County of St. Andrew
See Bk. 168:188

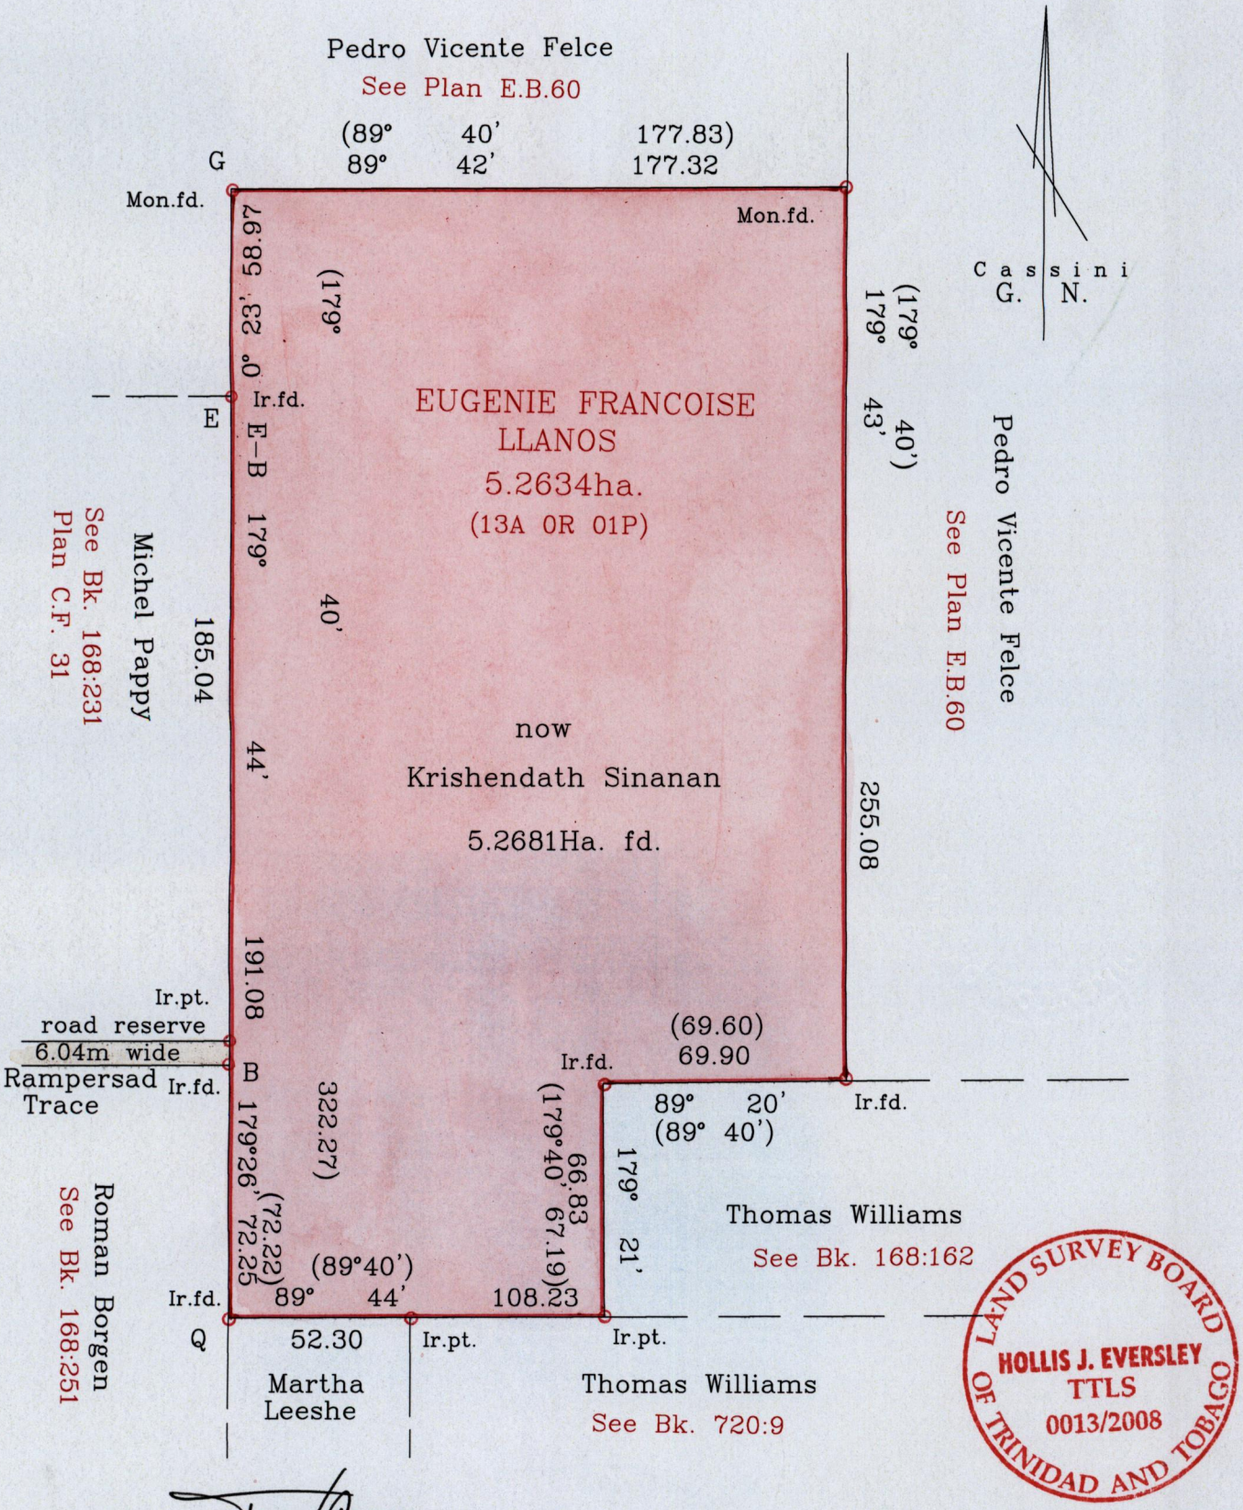

LAND SURVEY BOARD OF TRINIDAD AND TOBAGO
HOLLIS J. EVERSLEY
TTLS
0013/2008

Approved.....
Director of Surveys
2008.02.28

Scale 1 : 2000
Distances are in metres

Note : Bearings are Cassini Grid based on Solar Observations

Plan of a parcel of land coloured pink in the Ward of Turure
Containing five point two six eight one hectares
Redefined by me, with due authority, in June 2007
In accordance with Reg. 25 (1) of the Land Surveyors' Regulations 1998,
I certify that this plan is correct
Trinidad & Tobago Land Surveyor.....date 31st January 2008

Checked by..... 22/2/08

Entered on .....