R.P.O. Vol. 31 Fol. 391 1414
C.T. Vol. 1158 Fol. 313

Ward of Tamana 170
County of St. Andrew
Cadastral Sheet (E 1 N) 35 B / 1/d

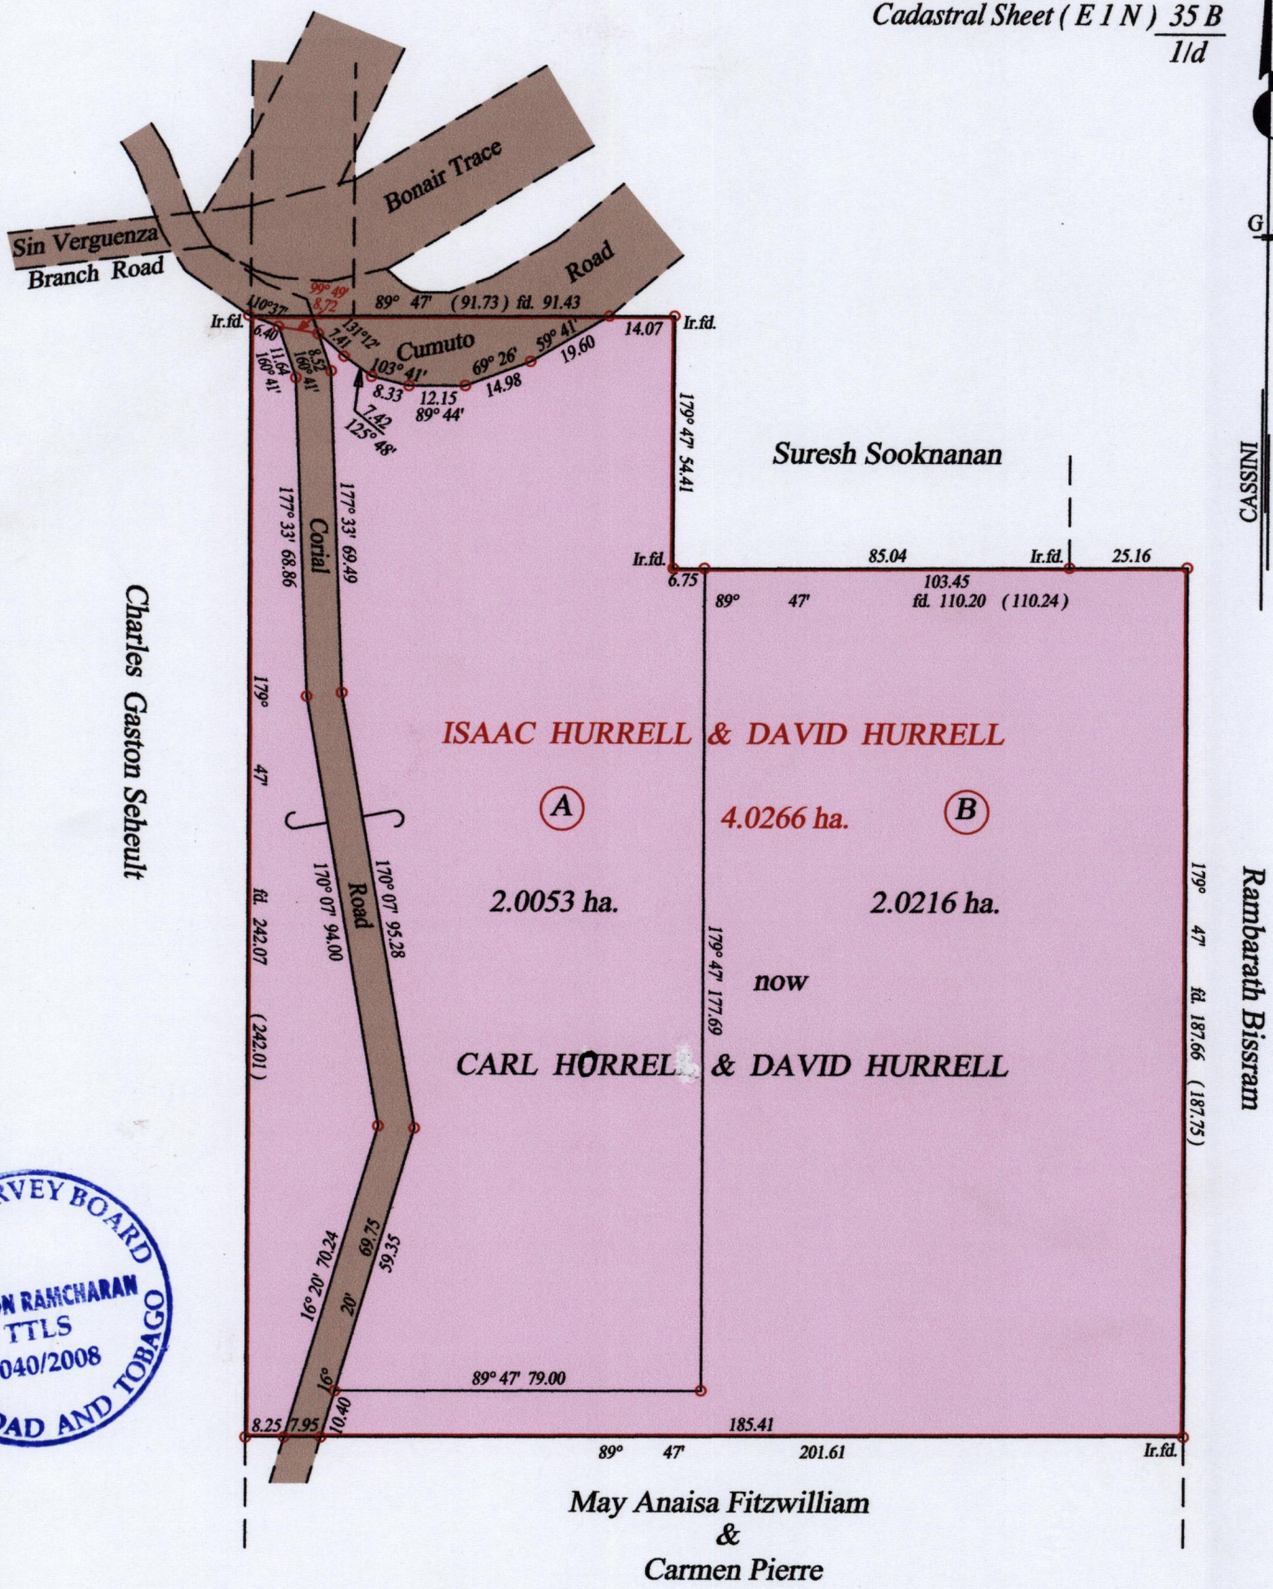

LAND SURVEY BOARD OF TRINIDAD AND TOBAGO
WINSTON RAMCHARAN
TTLS
0040/2008

Approved ..... by Director of Surveys 2008.6.5

Vide Bk. 12 fol. 77
Vide Bk. 886 fol. 206

○ Denotes Iron put except stated otherwise.

SCALE : 1:1500

Note: Bearings are cassini grid based on solar observations

Distances are in metres

PLAN of 2 Parcels of land coloured pink in the Ward of Tamana
Containing together four point zero two six nine hectares
Surveyed by me, with due authority, in March 2004
In accordance with Regulation 25 (1) of the Land Surveyors' Regulations 1998,
I certify that this plan is correct.

Checked by 4.4.6.08 ..... Winston Ramcharan .....

Entered on ..... Trinidad & Tobago Land Surveyor 4th April 2008