1414 REDEFINITION PLAN 832

R.P.O. Vol. 304 Fol. 107

C.T. Vol. 4565 Fol. 137

1414/82

Cadastral Sheet D.8.L. 34E 1/a

Ward of Chaguanas

County of Caroni

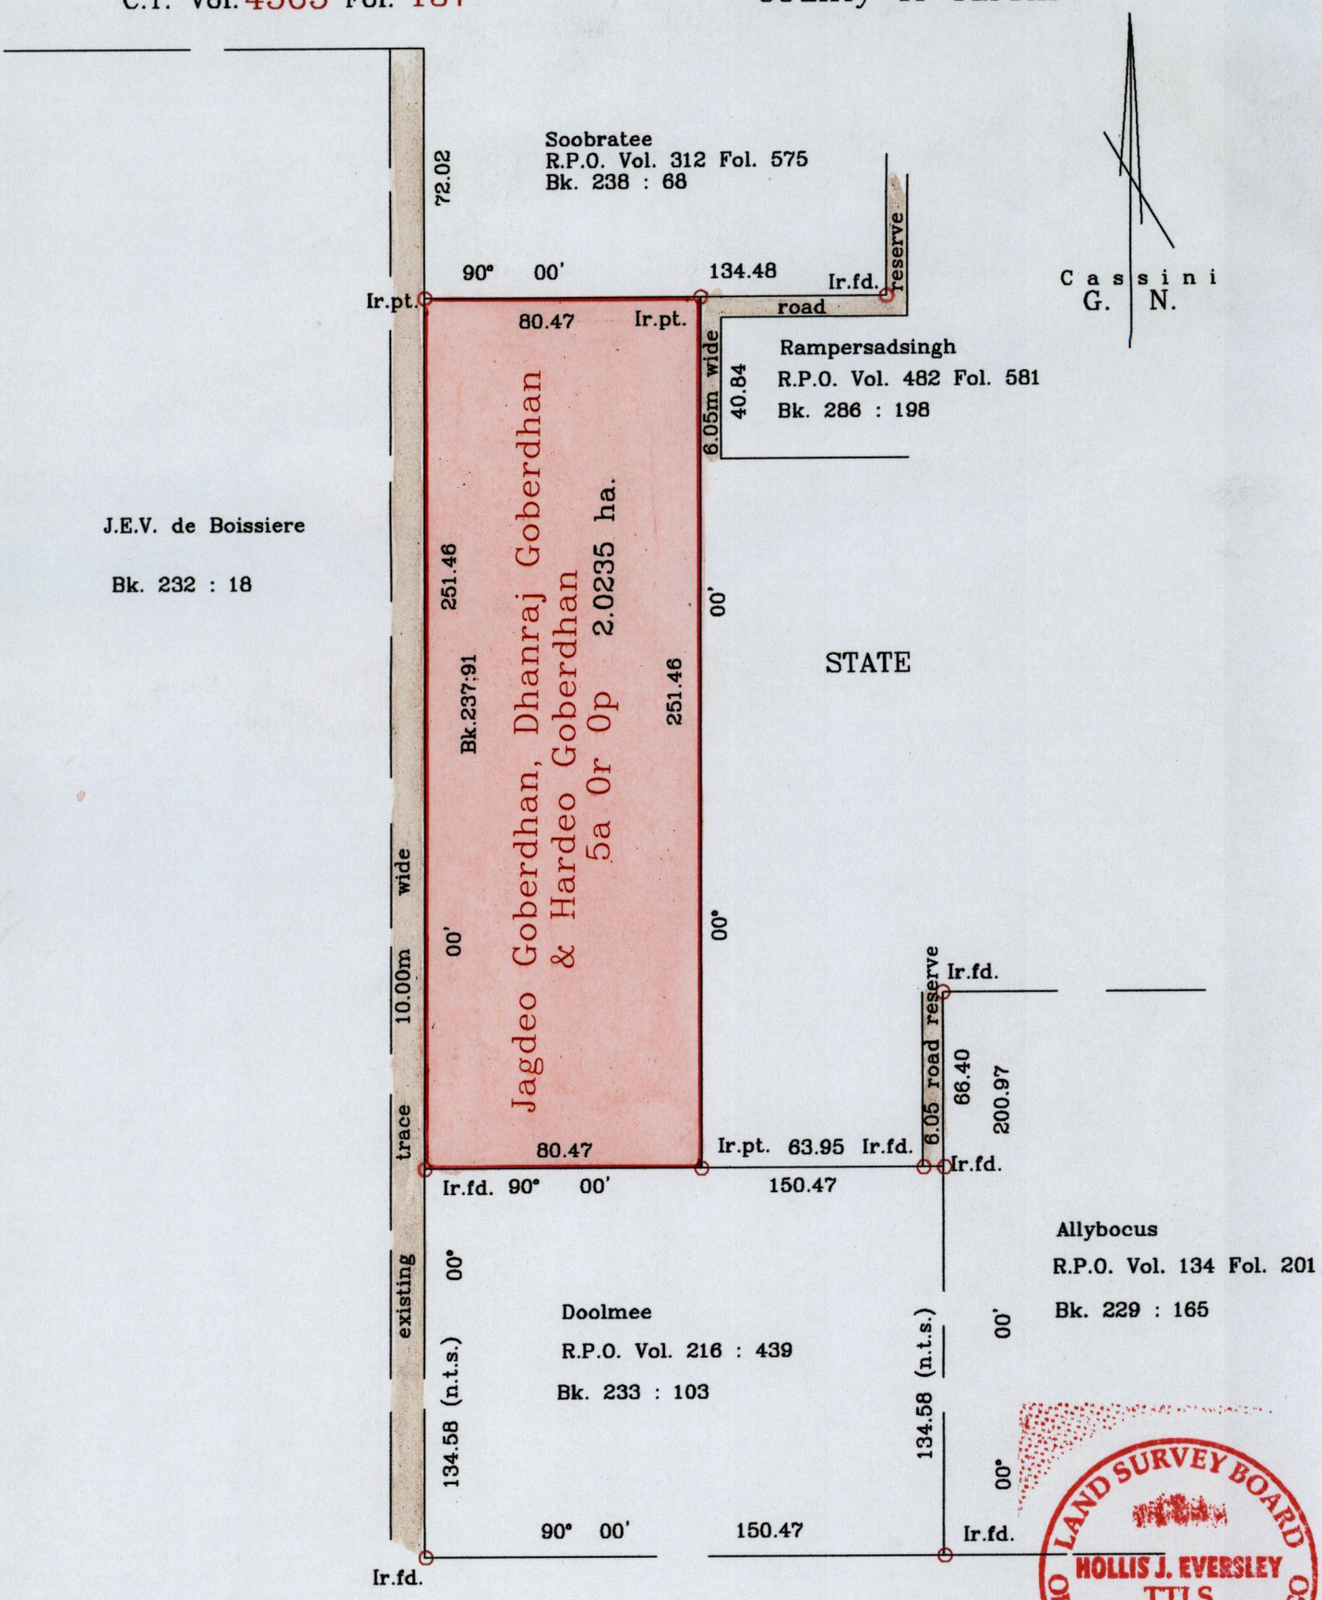

LAND SURVEY BOARD OF TRINIDAD AND TOBAGO
HOLLIS J. EVERSLEY
TTLS
0013/2007

Approved .....

Director of Surveys

2008.1.3

Scale 1 : 2000

Distances are in metres

Note : Bearings are Cassini Grid based on Solar Observations

Plan of a parcel of land coloured pink in the Ward of Chaguanas

Containing two point zero two three five hectares

Redefined by me, with due authority, in July 2006

In accordance with Reg. 25 (1) of the Land Surveyors' Regulations 1998,

I hereby certify that this plan is correct

Trinidad & Tobago Land Surveyor.....date 15th June.....2007

Checked by.....07/12/27.....

Entered on .....