114

1427

R. P. 0. Vol. 5 fol. 273

C. T. Vol. fol.

VESTING ORDER

Jeetoo then Afrose Ali.

Ward of Chaguanas
County of Caroni
Cadastral Sheet D. 2 H. 23 F.
4/c&4/d

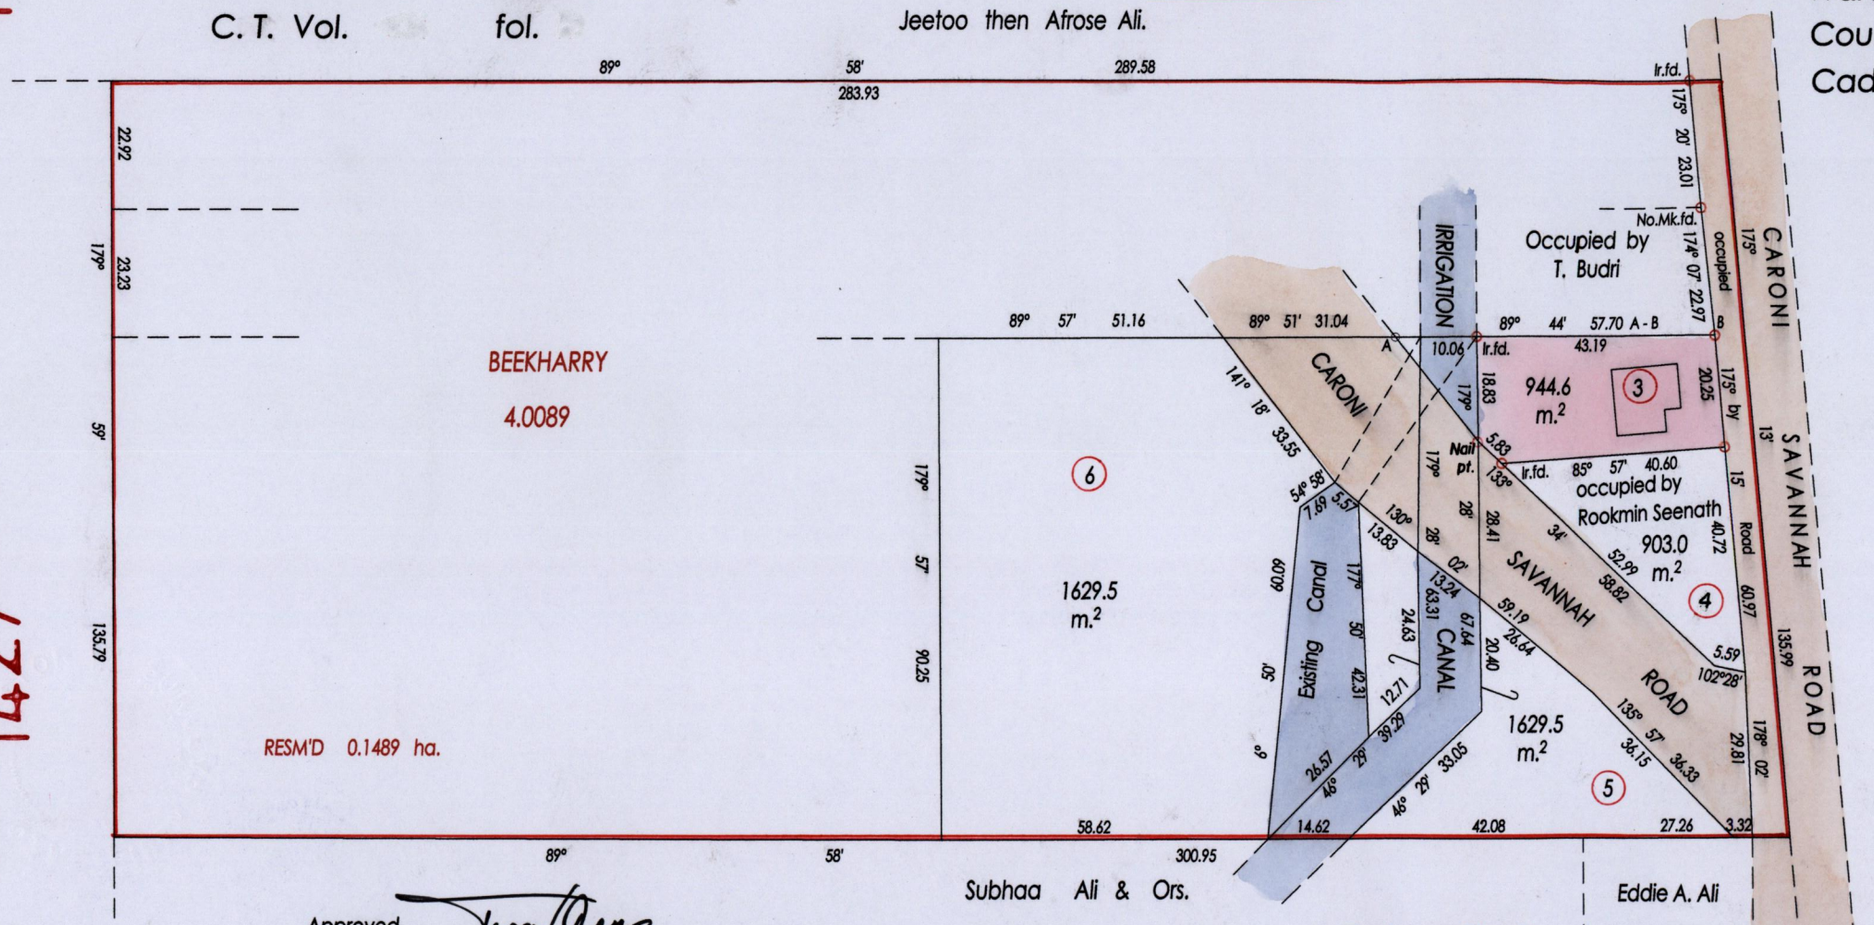

Approved .....
Director of Surveys 2008.11.7

Plan in unregistered
Bk 1196 fol. 694

SCALE 1 : 1250

◎ Denotes Iron Put Except Stated Otherwise

Bearings are Cassini Grid based on Solar Observations Distances are in Metres
PLAN of a Parcel of land coloured pink in the Ward of Caroni
Containing nine hundred and forty four point six sq. metres
Re-defined by me, with due authority in, Dec. 2007 at the request of M. Siriram
In accordance with Regulation 25 (1) of the Land Surveyors' Regulations 1998,
I certify that this plan is correct.

Entered on .....

Checked by..... Trinidad & Tobago Land Surveyor 2008

LAND SURVEY BOARD OF TRINIDAD AND TOBAGO
HOLLIS J. EVERSLEY
TTLS
0013/2008