Cadastral Sheet 34E , D.14.A
3/b

Ward of Chaguanas

County of Caroni

Bk. 926 Fol. 90 & 95

C. T. Vol. 1366 Fol. 273

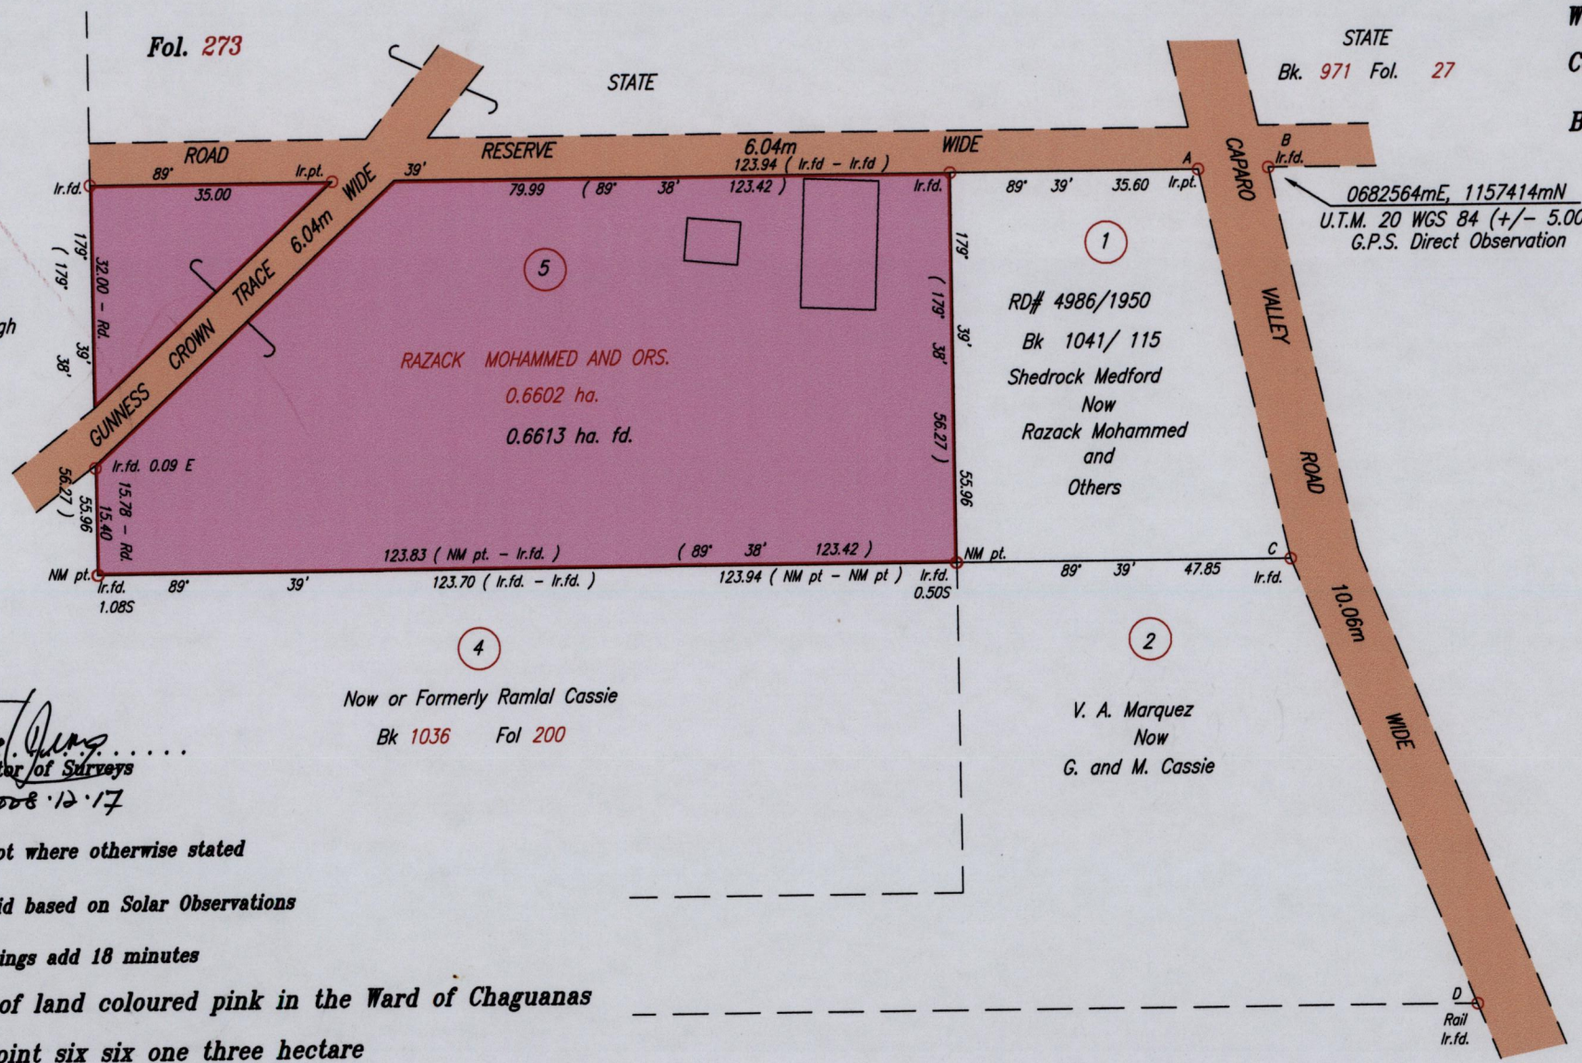

Approved ..... Director of Surveys
2008.12.17

○ Denotes Iron put except where otherwise stated

Bearings are U.T.M. Grid based on Solar Observations

To obtain Cassini Bearings add 18 minutes

PLAN of a Parcel of land coloured pink in the Ward of Chaguanas

Containing zero point six six one three hectare

Surveyed by me, with due authority, in May 2008

In accordance with Regulation 25 (1) of The Land Surveyors' Regulations 1998,

I certify that this plan is correct.

Checked by 16/12/08

Entered on .....

Camille Fortune-Rollock .TTLS

Trinidad & Tobago Land Surveyor 19th August 2008

C:\LESS 2008\TRINIDAD\MOHAMMED,RAZACK & OTHERS\0.dwg.

SCALE 1:1000

Distances are in METRES

LAND SURVEY BOARD OF TRINIDAD AND TOBAGO
CAMILLE FORTUNE-ROLLOCK
TTLS
0069/2008

1427

1889