20

1427

R.P.O. Vol. 586 Fol. 539

C.T. Vol. Fol.

Vide Bk. 968 fol 131

Vide Bk. 1196 fol 272

Vide Survey Order 229/25

Cadastral Sheet G.14.J. 64D 3/b

Ward of Siparia

County of St.Patrick

Pet'd for by Sookoo

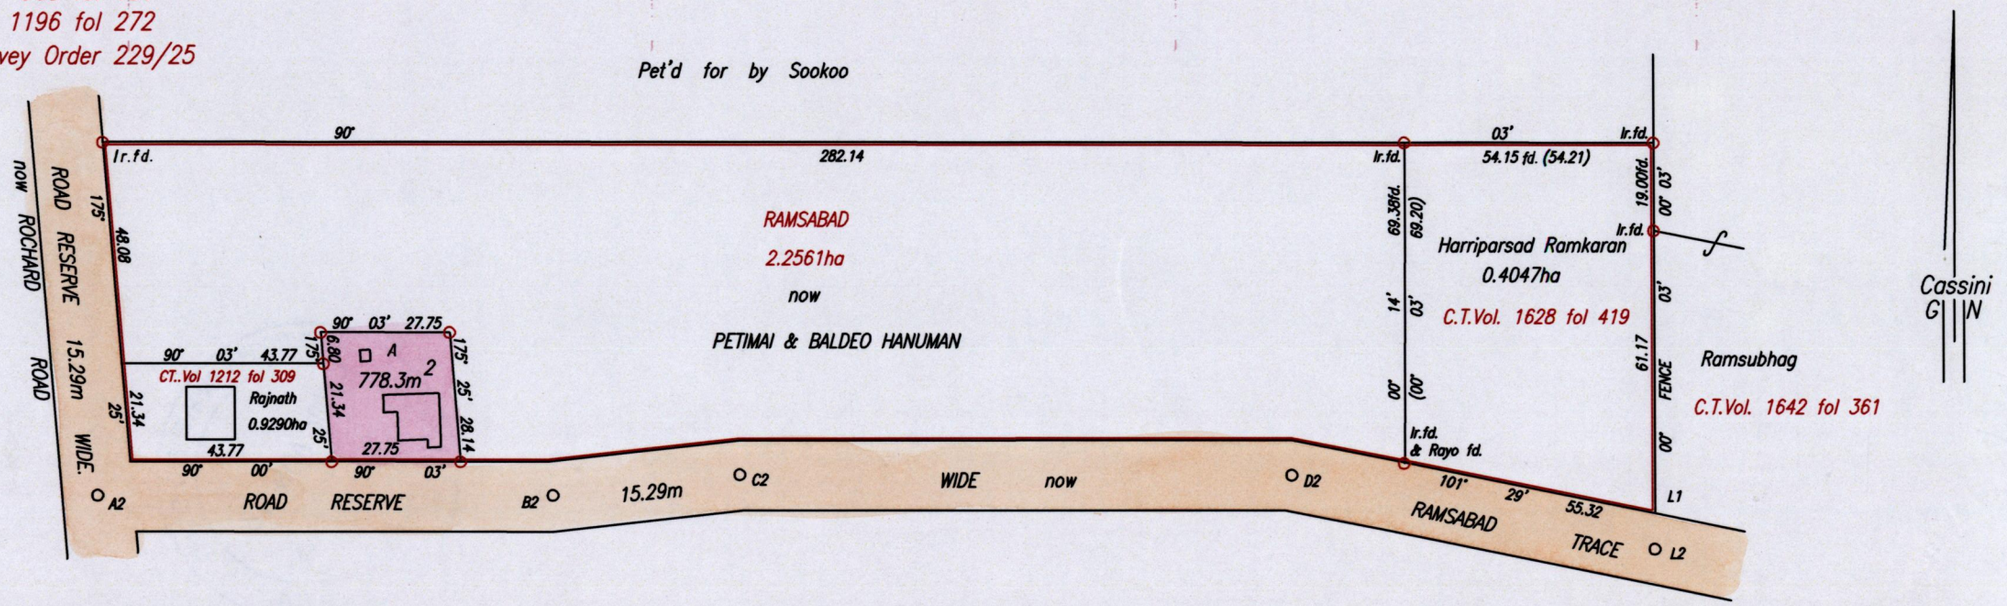

Approved . . . . . Director of Surveys

2008.9.01

PLAN of a Parcel of land coloured pink in the Ward of Siparia
Containing seven hundred and seventy eight point three square metres.
Surveyed by me, with due authority, in August, 2006
In accordance with Regulation 25(1) of the Land Surveyors' Regulations 1998,
I certify that this plan is correct.

Checked by. . . . . 9/9/08 . . . . . Reynold Bhikarry

Entered . . . . . Trinidad & Tobago Land Surveyor . 20th November . .2007

SCALE 1:1500

Distances are in Metres

STATION	BEARING	DISTANCE
A2 – B2	90° 03'	98.51
B2 – C2	83° 39'	40.54
C2 – D2	90° 03'	119.80
D2 – L2	101° 29'	80.67
L2 – L1	00° 03'	7.85

o Denotes Iron put except otherwise stated.

Bearings are Cassini Grid based on Solar Observations.

LAND SURVEY BOARD OF TRINIDAD AND TOBAGO
REYNOLD BHIKARRY
TTLS
0099/2007