Process Id # 59008

U.P.I.N. No.:.....

To Be Brought Under the Provisions of the Real Property Ordinance

Cadastral Sheet 44D 2/a D.18.F
Ward of Montserrat
County of Caroni

WGS-84 Datum, UTM Zone 20N Projection
f – 677,620mE 1,149,993mN ±5m

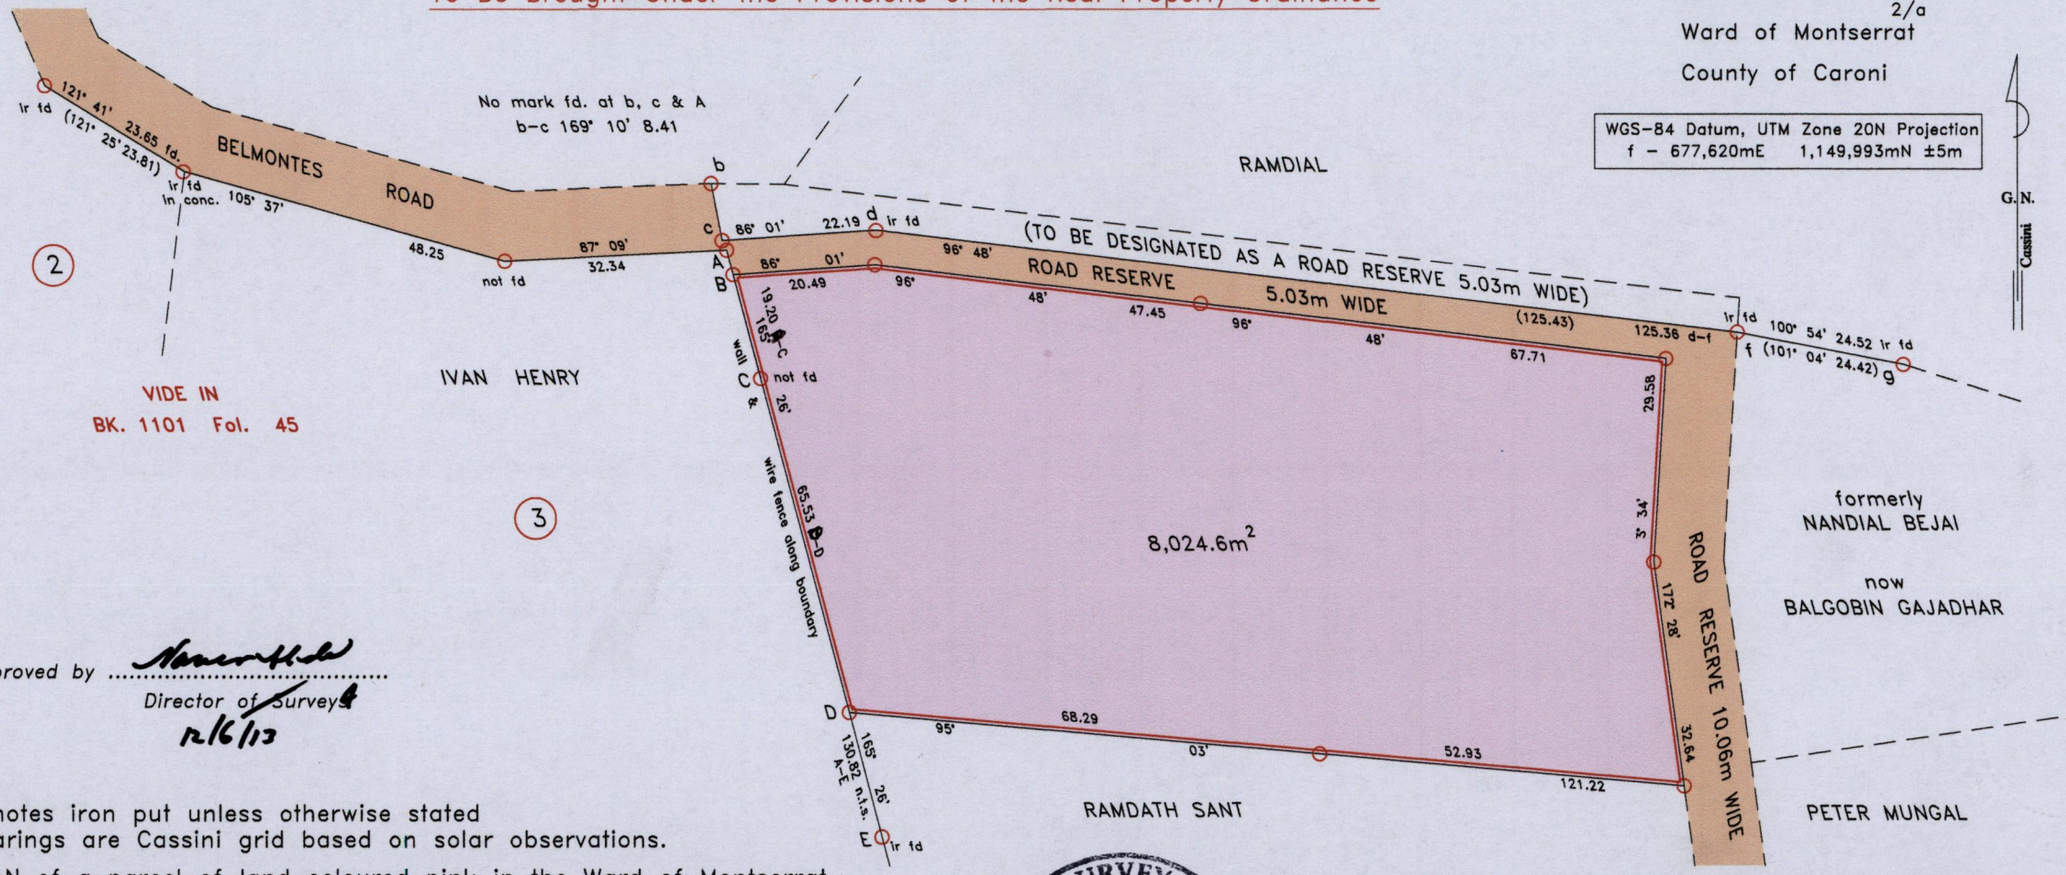

Approved by .....
Director of Surveys
12/16/13

○ Denotes iron put unless otherwise stated
Bearings are Cassini grid based on solar observations.

PLAN of a parcel of land coloured pink in the Ward of Montserrat.
Containing eight thousand and twenty four point six square metres.
Surveyed by me with due authority, on 28th July, 2012, for Balgobin Gajadhar.
In accordance with Regulation 25(1) of the Land Surveyors' Regulations 1998,
I certify that this plan is correct.

Checked by 16/9/13

Entered on .....

LAND SURVEY BOARD OF TRINIDAD AND TOBAGO
KAMAL JUNIOR SANT
TTLS
0108/2012

Kamal J. Sant
Trinidad & Tobago Land Surveyor 20th September, 2012.

Scale 1 : 1,000
Distances are in metres

1437

1119