1434 15

U.P.R.N.....

To be brought under the provisions of the REAL PROPERTY ORDINANCE

Cadastral Sheet *I.18.E*
Ward of *Tobago*
Parish of *St. George*

HOPE

PROCESS ID # 52040

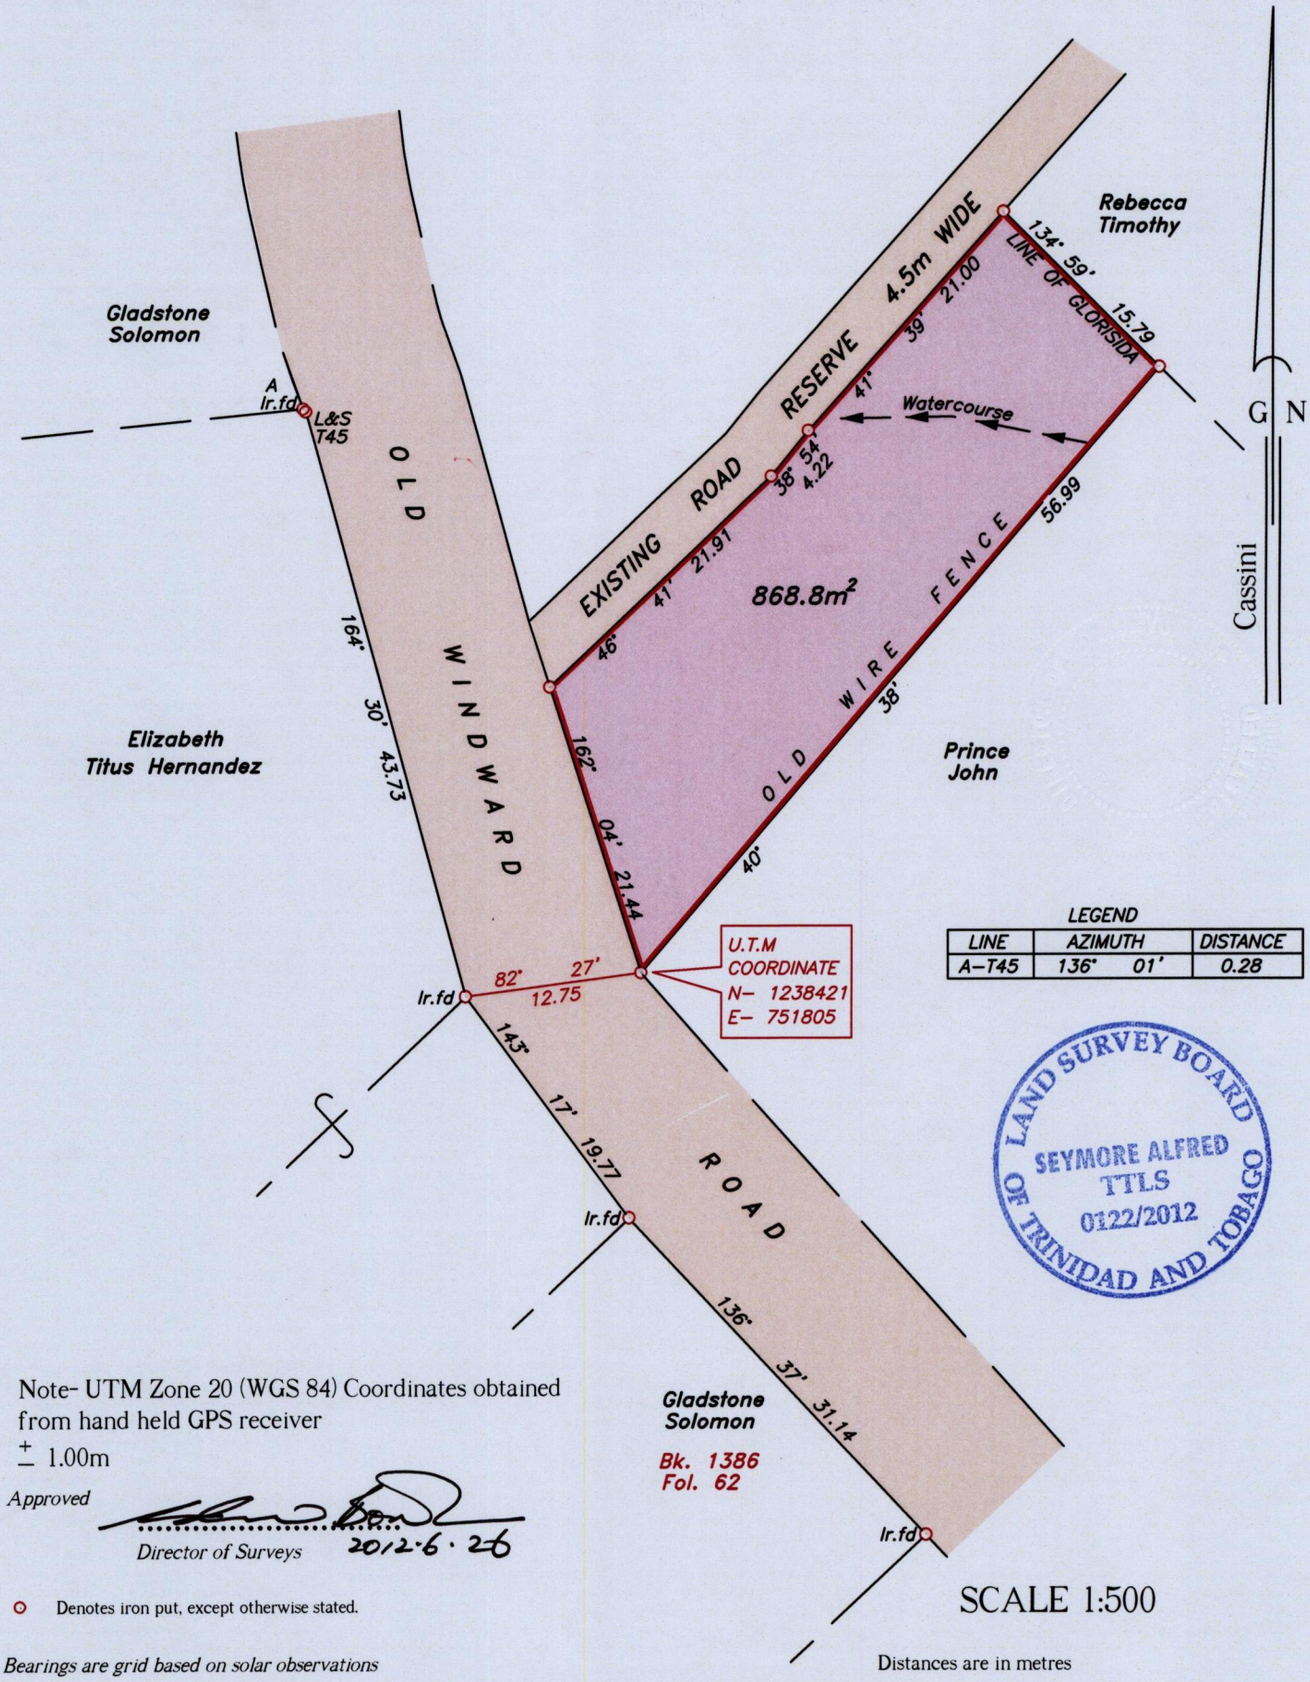

LEGEND

LINE	AZIMUTH	DISTANCE
A–T45	136° 01'	0.28

LAND SURVEY BOARD OF TRINIDAD AND TOBAGO
SEYMORE ALFRED
TTLS
0122/2012

Note- UTM Zone 20 (WGS 84) Coordinates obtained from hand held GPS receiver
± 1.00m

Approved

Director of Surveys 2012·6·26

○ Denotes iron put, except otherwise stated.

SCALE 1:500

Bearings are grid based on solar observations

Distances are in metres

PLAN of a parcel of land coloured *pink* in the Ward of *Tobago*
Containing *eight hundred and sixty eight point eight square metres.*
Surveyed by me, with due authority on 30th November 2011 for Olive James

In accordance with Regulation 25 (1) of the Land Surveyors' Regulations 1998, I certify that this plan is correct.

Checked by..... 20/6/12
Entered .....

Seymore Alfred

Trinidad & Tobago Land Surveyor.....12 June.....2012.

Path: \\Aasl-server\2011survey\J196\O JAMES.DWG