1434/4

To be brought under the provisions
of The Real Preperty Ordinance

Process ID # 48770

Ward of Montserrat
County of Caroni
Cadastral Sheet D.18.A. 43C / 4/d

PREYSAL

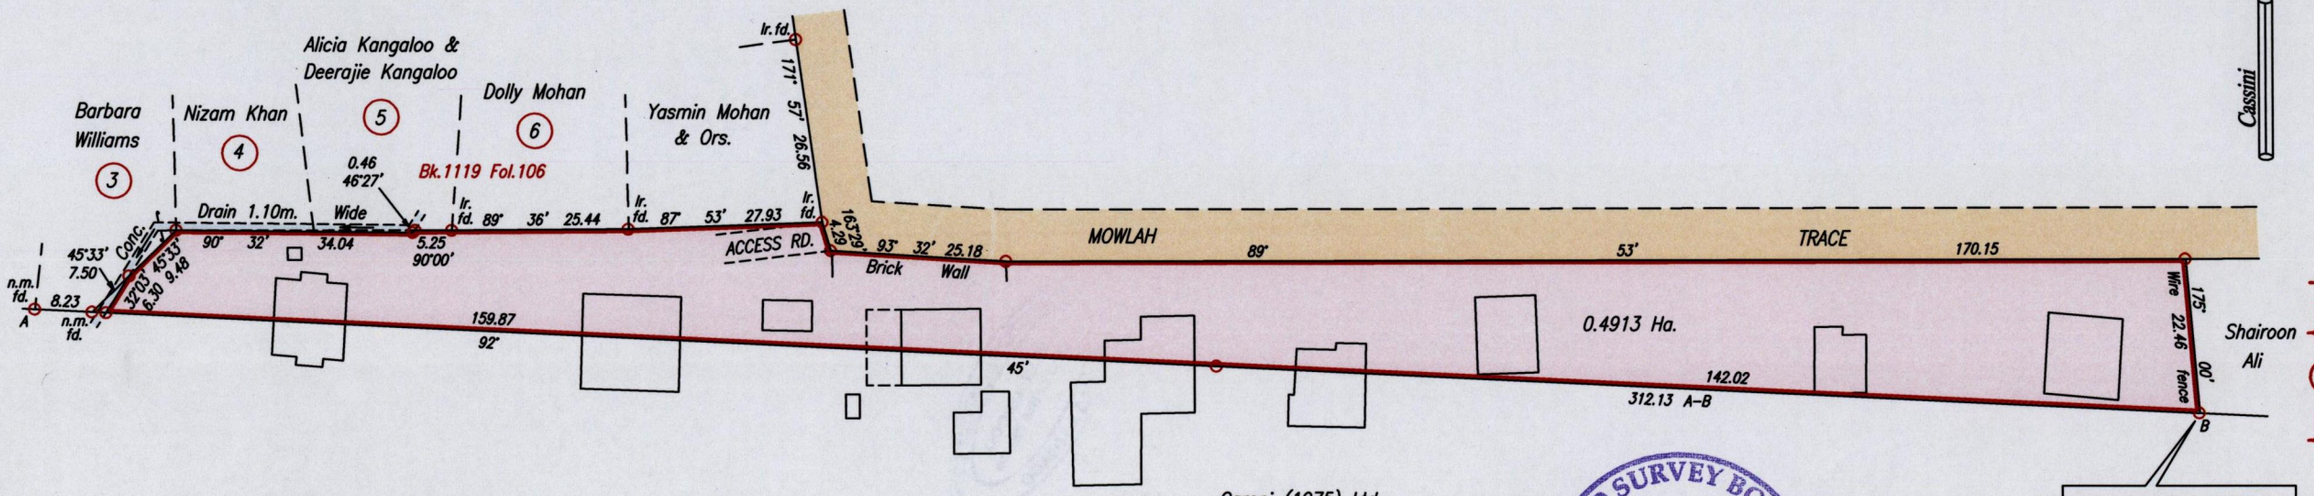

Caroni (1975) Ltd.
(State)

674483 mE, 1151367 mN
U.T.M. 20, Nap. (+/– 3m.)
G.P.S. (Handheld)

Approved ..... Director of Surveys 2012.4.18

LAND SURVEY BOARD OF TRINIDAD AND TOBAGO
IQBAL MOHAMMED
TTLS
0104/2012

⊙ Denotes Iron put except otherwise stated

Bearings are Cassini Grid based on Solar Observations

PLAN of a Parcel of land coloured pink in the Ward of Montserrat
Containing zero point four nine one three hectares
Surveyed by me with due authority, on December 11th, 2011 for **Samdai Sadarali**
In accordance with Regulation 25 (1) of The Land Surveyors' Regulations 1998,
I certify that this plan is correct.

Entered on CMIS 19.02.2013 .....

Checked by MM 12/4/2012

..... Iqbal Mohammed .....
Trinidad & Tobago Land Surveyor.....10/1/.....2012

SCALE 1/1000

Distances are in metres

1434

4