To be brought under the provisions
of the Real Property Ordinance
PROCESS ID # 58020

Ward of Montserrat
County of Caroni
Cadastral Sheet D.13.N., 44A/3/b

VIDE Bk.1033A fol.11
Bk. 258 fol.69
Bk. 263 fol.54

1434

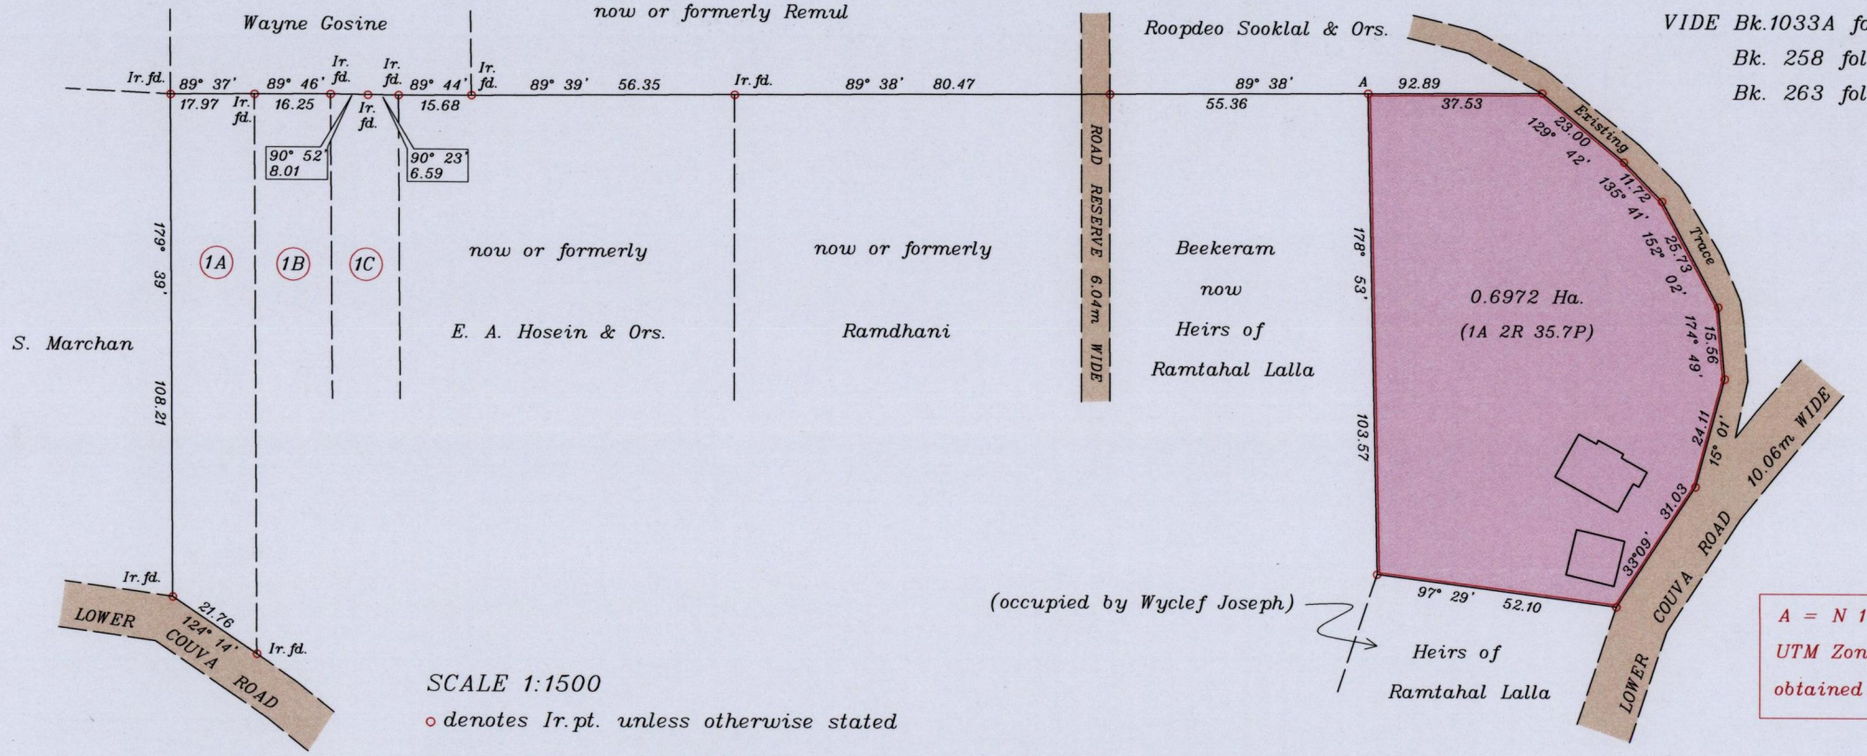


A = N 1152135, E 676110 ± 5.0m
UTM Zone 20 Naparima Datum
obtained from Handheld G.P.S.

SCALE 1:1500

○ denotes Ir.pt. unless otherwise stated

Bearings are Cassini Grid based on Solar Observations Distances are in metres

PLAN of a Parcel of land coloured pink in the Ward of Montserrat

Containing zero point six nine seven two hectares

Surveyed by me, with due authority, on July 28, 2012 for Roopdeo Sooklal

In accordance with Regulation 25(1) of the Land Surveyors Regulations 1998,

I certify that this plan is correct.

Approved
Director of Surveys
2012.9.28

Checked by ..... 25/9/12

Entered .....

Lizabeth Ann Hamilton
Trinidad & Tobago Land Surveyor August 24 2012

LAND SURVEY BOARD OF TRINIDAD AND TOBAGO
LIZABETH ANN HAMILTON
TTLS
0084/2012

61