1434 1434/10 90

U.P.R.N.....

To be brought under the provisions of the REAL PROPERTY ORDINANCE

Cadastral Sheet *I.14.O*
Ward of *Tobago*
Parish of *St. Paul*
BELLE GARDEN

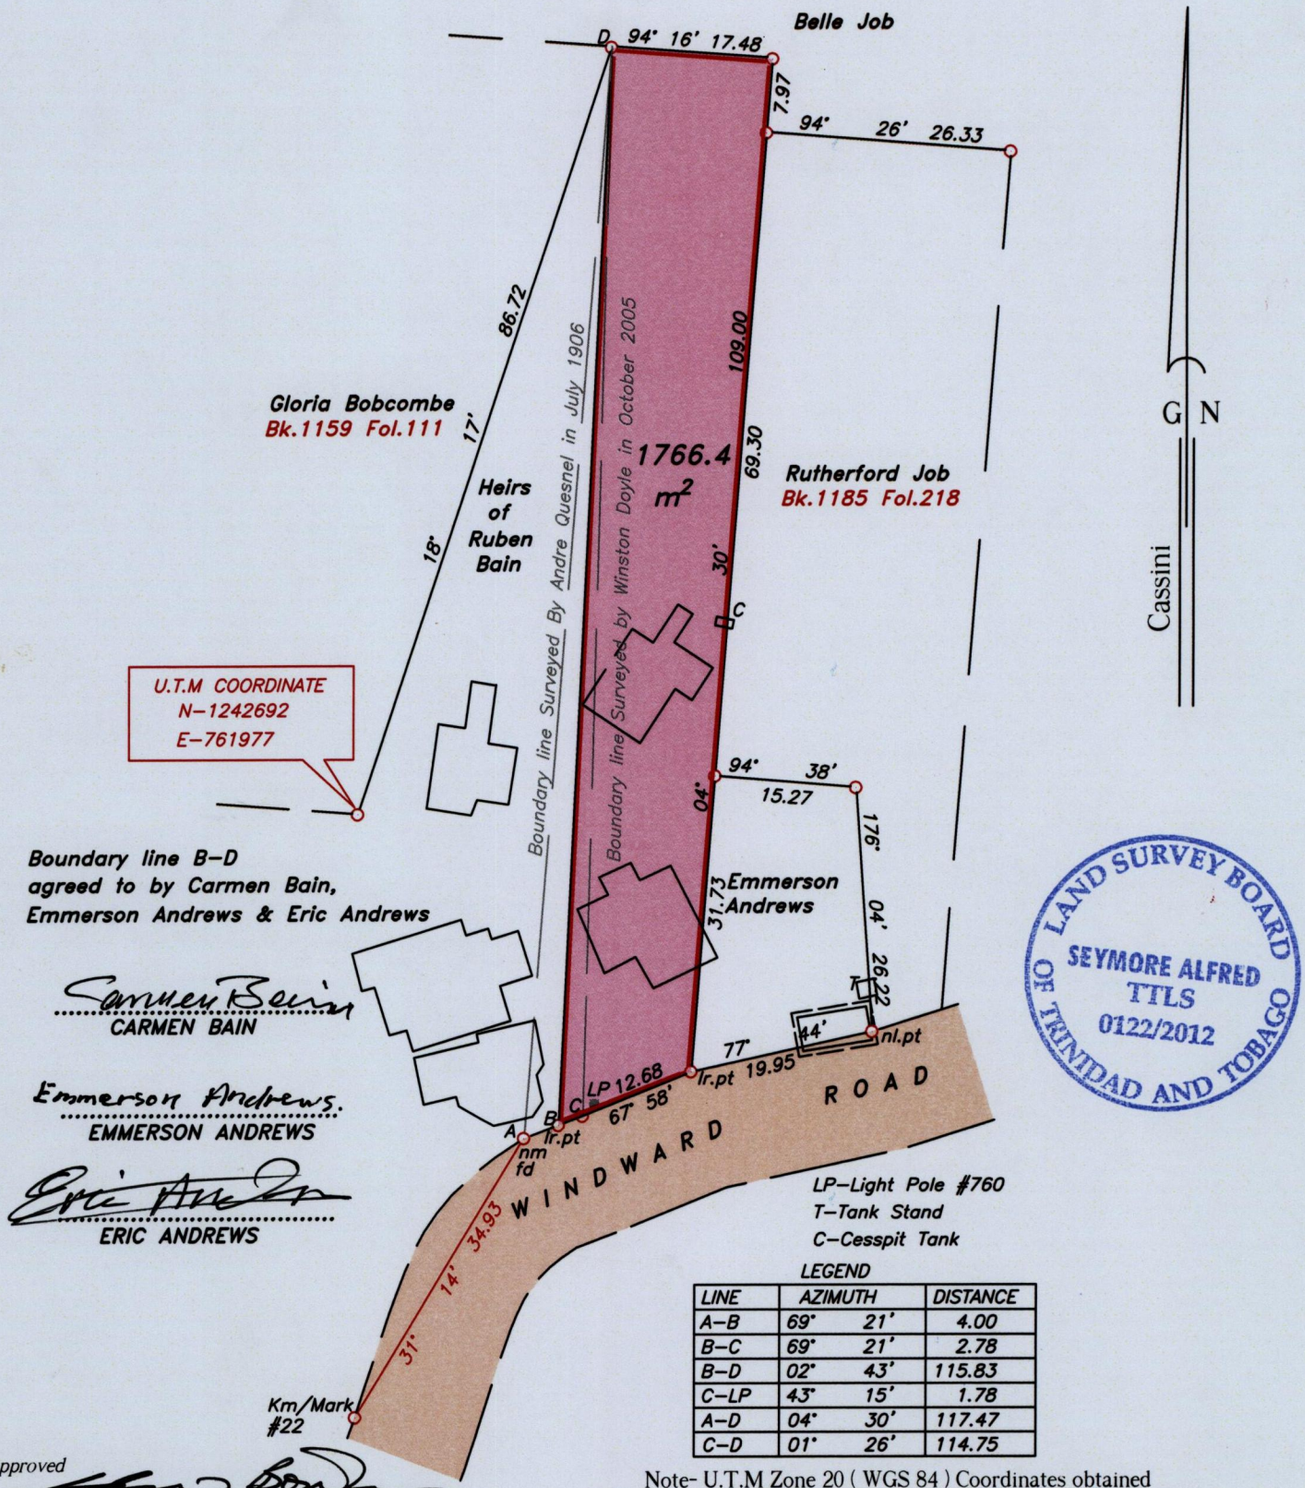

Boundary line B–D agreed to by Carmen Bain, Emmerson Andrews & Eric Andrews

Carmen Bain
CARMEN BAIN

Emmerson Andrews
EMMERSON ANDREWS

Eric Andrews
ERIC ANDREWS

LP–Light Pole #760
T–Tank Stand
C–Cesspit Tank

LEGEND

LINE	AZIMUTH		DISTANCE
A–B	69°	21'	4.00
B–C	69°	21'	2.78
B–D	02°	43'	115.83
C–LP	43°	15'	1.78
A–D	04°	30'	117.47
C–D	01°	26'	114.75

Approved
Director of Surveys 2012.12.21

Note- U.T.M Zone 20 (WGS 84) Coordinates obtained from hand held GPS receiver ± 1m

SCALE 1:750

○ Denotes iron found, except otherwise stated.

Bearings are grid based on solar observations

Distances are in metres

PLAN of a parcel of land coloured *pink* in the Ward of *Tobago*
Containing *one thousand seven hundred and sixty six point four square metres.*
Surveyed by me, with due authority on 18th June 2012 for Emmerson Andrews & Eric Andrews
In accordance with Regulation 25 (1) of the Land Surveyors' Regulations 1998, I certify that this plan is correct.

Checked by..... 20/11/12
Entered .....

Seymore Alfred
Trinidad & Tobago Land Surveyor.....11 July.....2012.

Path: \\aasl-server\2012survey\a221\e andrews.dwg