To be brought under the Provision of the Real Property Ordinance

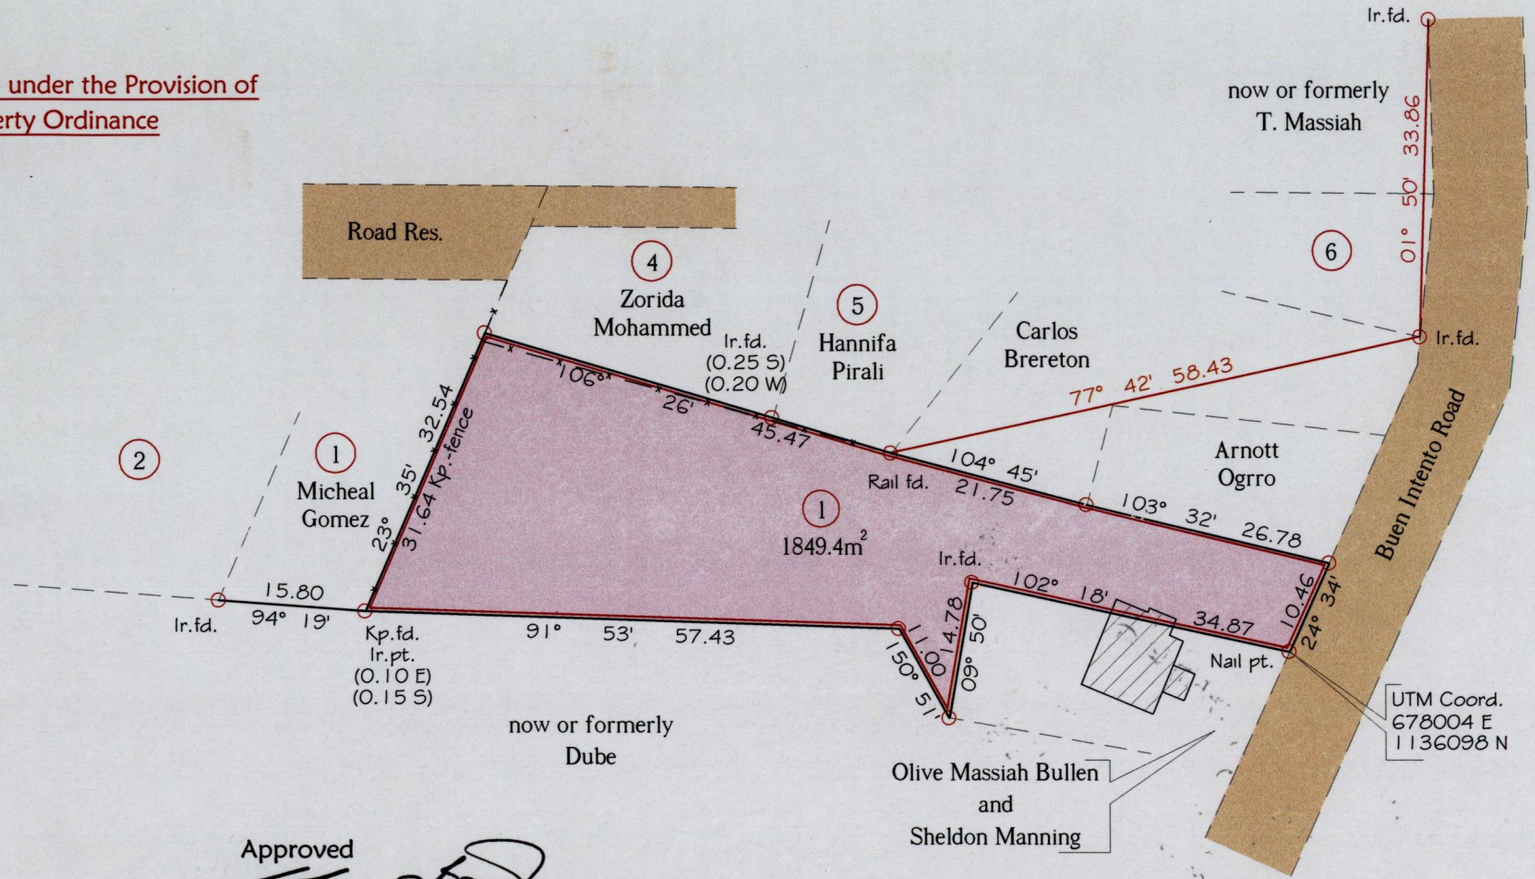

Ward of Savana Grande
County of Victoria
Cadastral Sheet (G.4.K), 54D / 4/a

CASSINI

1434

Approved

Director of Surveys 2013.1.2

Ref.- Bk. 917 Fol. 110
Bk. 1177 Fol. 178
SCALE 1:750

o Denotes Iron put except stated otherwise.

Note: Bearings are Cassini grid based on solar observations Distances are in metres.

Plan of a Parcel of land coloured pink in the Ward of Pointe-a-Pierre.

Containing one thousand eight hundred and forty nine point four square metres.

Surveyed by me, with due authority, on October 31st. 2008, for Sheldon and Arden Manning.

In accordance with Regulation 25(1) of the Land Surveyors' Regulations 1998,
I certify that this plan is correct.

Checked by mm 11/12/12

Entered .....

Trinidad & Tobago Land Surveyor .....6/11/.....2008

Note - UTM (WGS 84) Coordinates obtained from hand held GPS receiver ± 5.00m

LAND SURVEY BOARD OF TRINIDAD AND TOBAGO
RON GAJADHAR
TTLS
0080/2008

95