To be brought under the provisions
of the Real Property Ordinance

Ward of Diego Martin

County of St. George

Cadastral Sheet A.14.L. 13A / 3/c

C.F. L.&S. Plan EC 129
Bk 972 Fol. 122
CN 67

ProcessID#30518

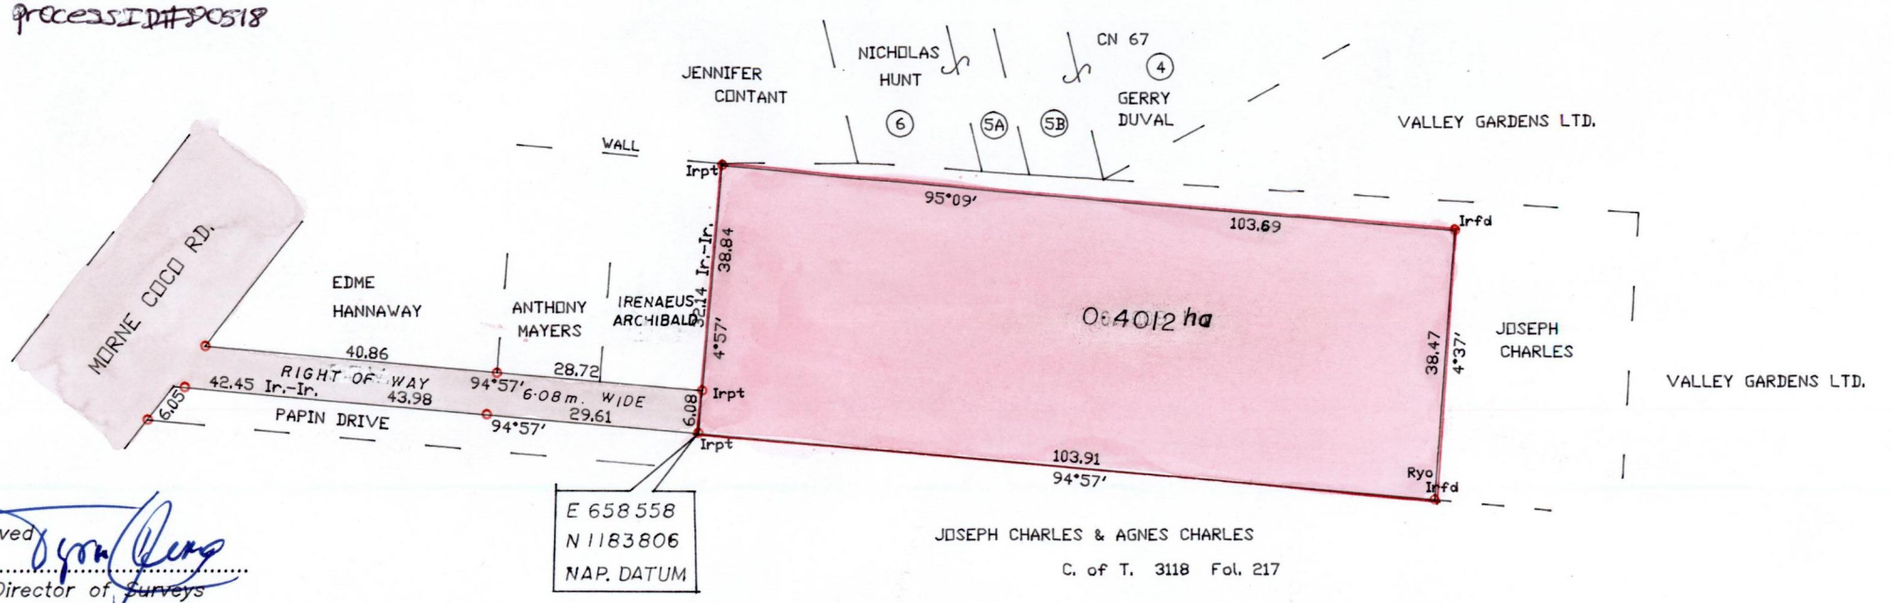

G N
U.T.M.

Approved .....
Director of Surveys
2009.10.02

SCALE 1/1000

o denotes irons found except otherwise indicated
Note: To obtain Cassini Grid add 17 minutes.

Distances are in metres

LAND SURVEY BOARD OF TRINIDAD AND TOBAGO
MICHAEL BOUCAUD
TTLS
0046/2008

PLAN of a Parcel of land coloured pink in the Ward of Diego Martin

Containing zero point four zero one two hectare.

Surveyed by me with due authority in 30th & 31st January 2008
for Joseph Charles

In accordance with Reg. 25(1) of the Land Surveyors' Regulations 1998

I certify that this plan is correct.

Checked by..... ..... TTLS

Entered..... Trinidad & Tobago Land Surveyor..... 24th June 2008

1436

110