To be brought under the provisions

of the Real Property Ordinance

PROCESS ID# 80653

Ward of Savana Grande

County of Victoria

Cadastral Sheet G.4.F., 54D / 1/b

VIDE Bk.1198 fol.188

Bk.1220 fol.6

Bk.1233 fol.165

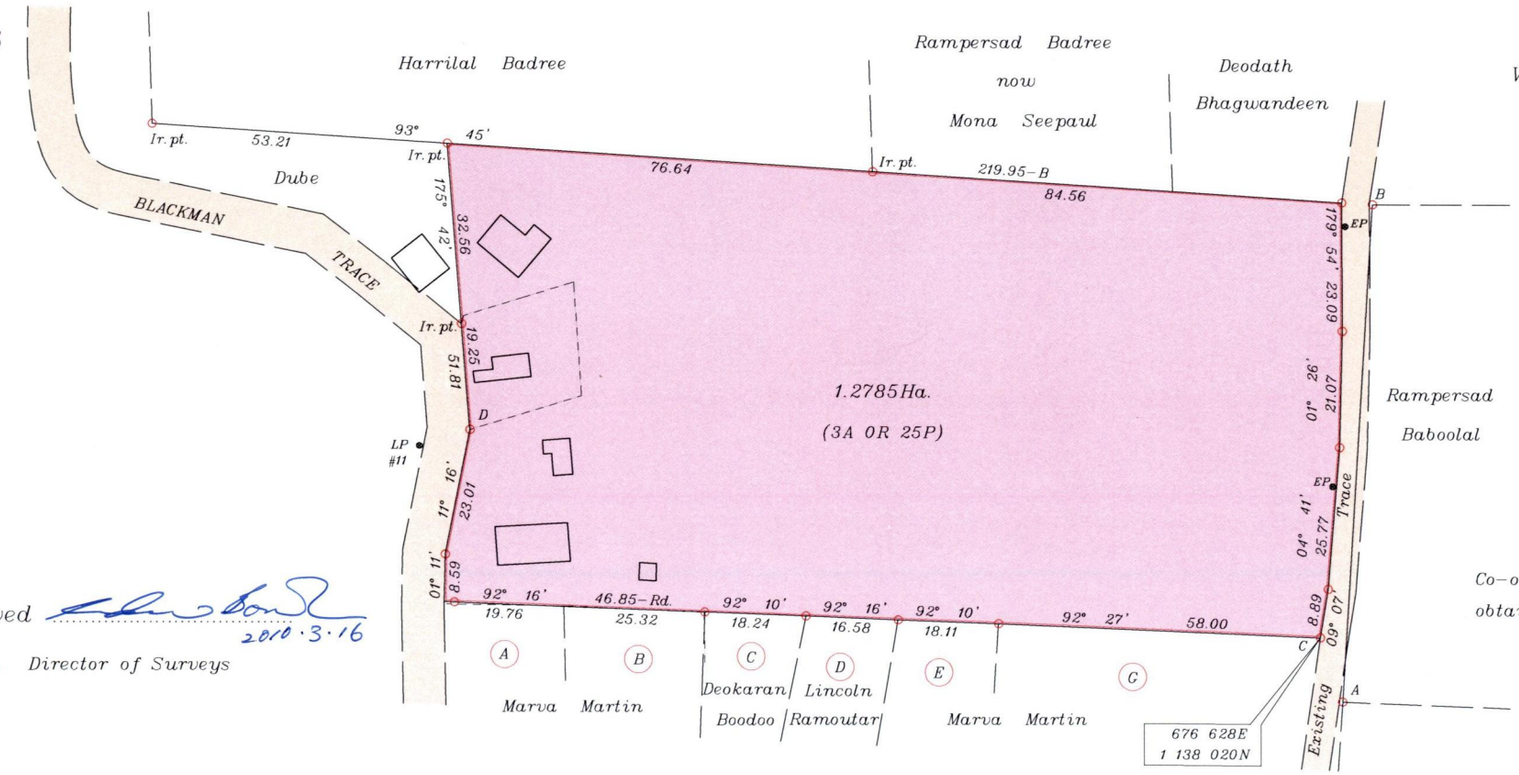

Chain Link Fence

Line	Bearing	Distance
AB	03° 31'	90.13
AC	341° 03'	12.28
D-LP#11	252° 33'	7.60

Cassini G N

Co-ordinates are U.T.M. Zone 20 Naparima Datum +/-5m obtained from handheld G.P.S.

Approved ..... 2010·3·16

Director of Surveys

SCALE 1:1500

○ denotes Ir.fd. unless otherwise stated

Bearings are Cassini Grid based on Solar Observations Distances are in metres

PLAN of a Parcel of land coloured pink in the Ward of Savana Grande

Containing one point two seven eight five hectares

Surveyed by me, with due authority, on June 09, 2009 for Joseph Francois and Marion Francois

In accordance with Regulation 25(1) of the Land Surveyors Regulations 1998,

I certify that this plan is correct.

LAND SURVEY BOARD OF TRINIDAD AND TOBAGO
LIZABETH ANN HAMILTON
TTLS
0084/2009

Checked by 22/2/10

Entered .....

Lizabeth Ann Hamilton

Trinidad & Tobago Land Surveyor July 06 2009

1436

151